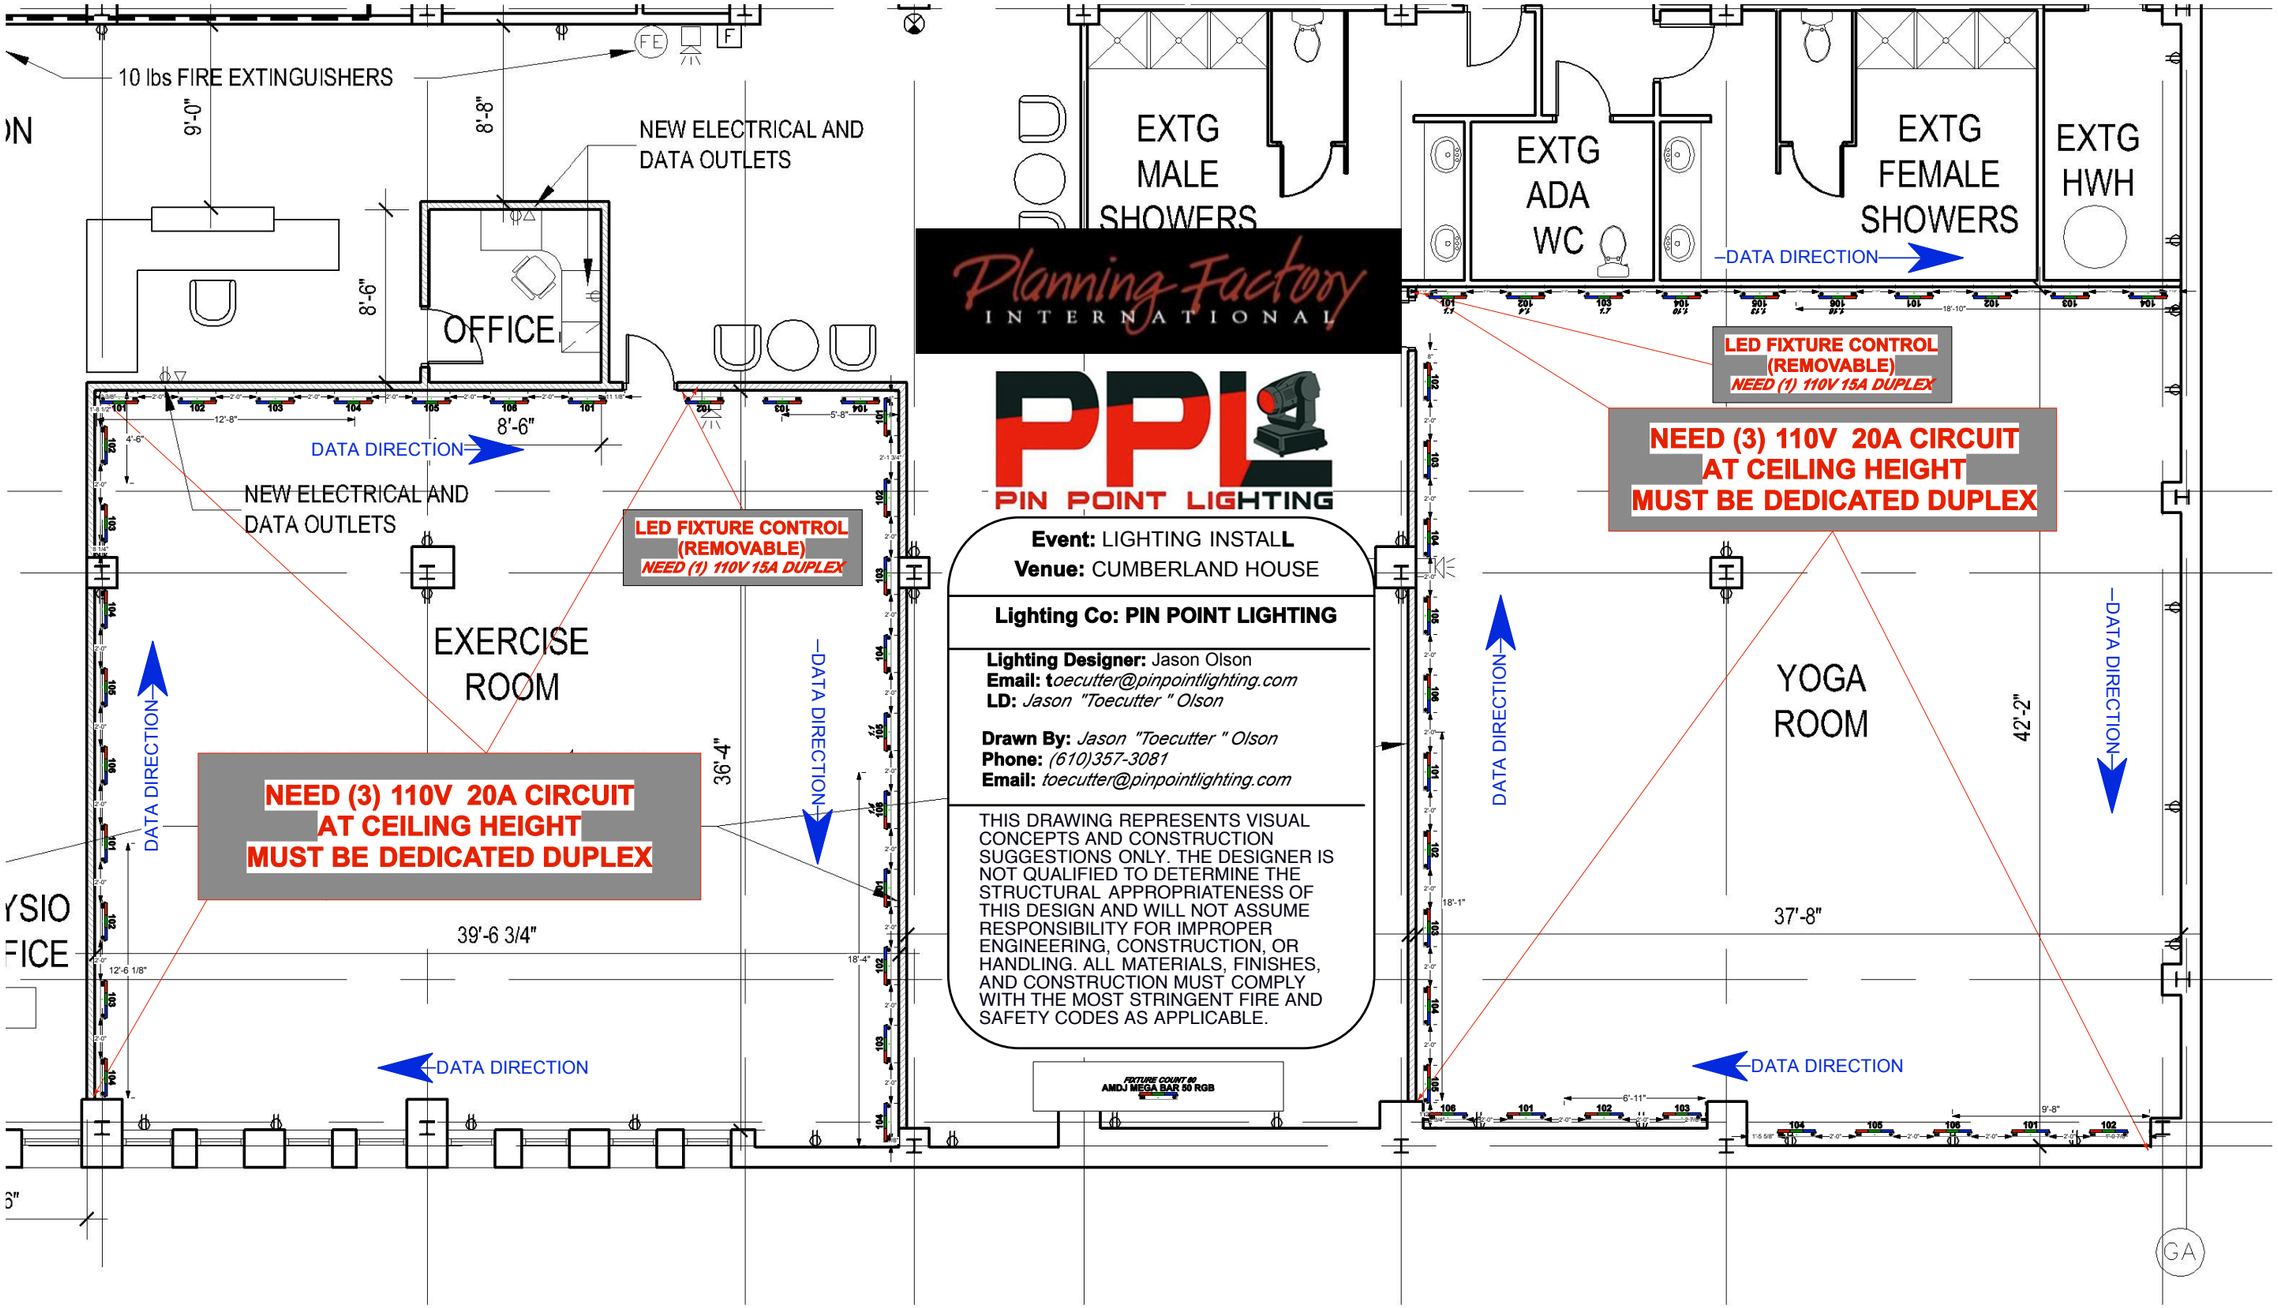


Planning Factory INTERNATIONAL

PPL PIN POINT LIGHTING

**Event:** LIGHTING INSTALL
**Venue:** CUMBERLAND HOUSE

**Lighting Co: PIN POINT LIGHTING**

**Lighting Designer:** Jason Olson
**Email:** *toecutter@pinpointlighting.com*
**LD:** *Jason "Toecutter" Olson*

**Drawn By:** *Jason "Toecutter" Olson*
**Phone:** *(610)357-3081*
**Email:** *toecutter@pinpointlighting.com*

THIS DRAWING REPRESENTS VISUAL CONCEPTS AND CONSTRUCTION SUGGESTIONS ONLY. THE DESIGNER IS NOT QUALIFIED TO DETERMINE THE STRUCTURAL APPROPRIATENESS OF THIS DESIGN AND WILL NOT ASSUME RESPONSIBILITY FOR IMPROPER ENGINEERING, CONSTRUCTION, OR HANDLING. ALL MATERIALS, FINISHES, AND CONSTRUCTION MUST COMPLY WITH THE MOST STRINGENT FIRE AND SAFETY CODES AS APPLICABLE.