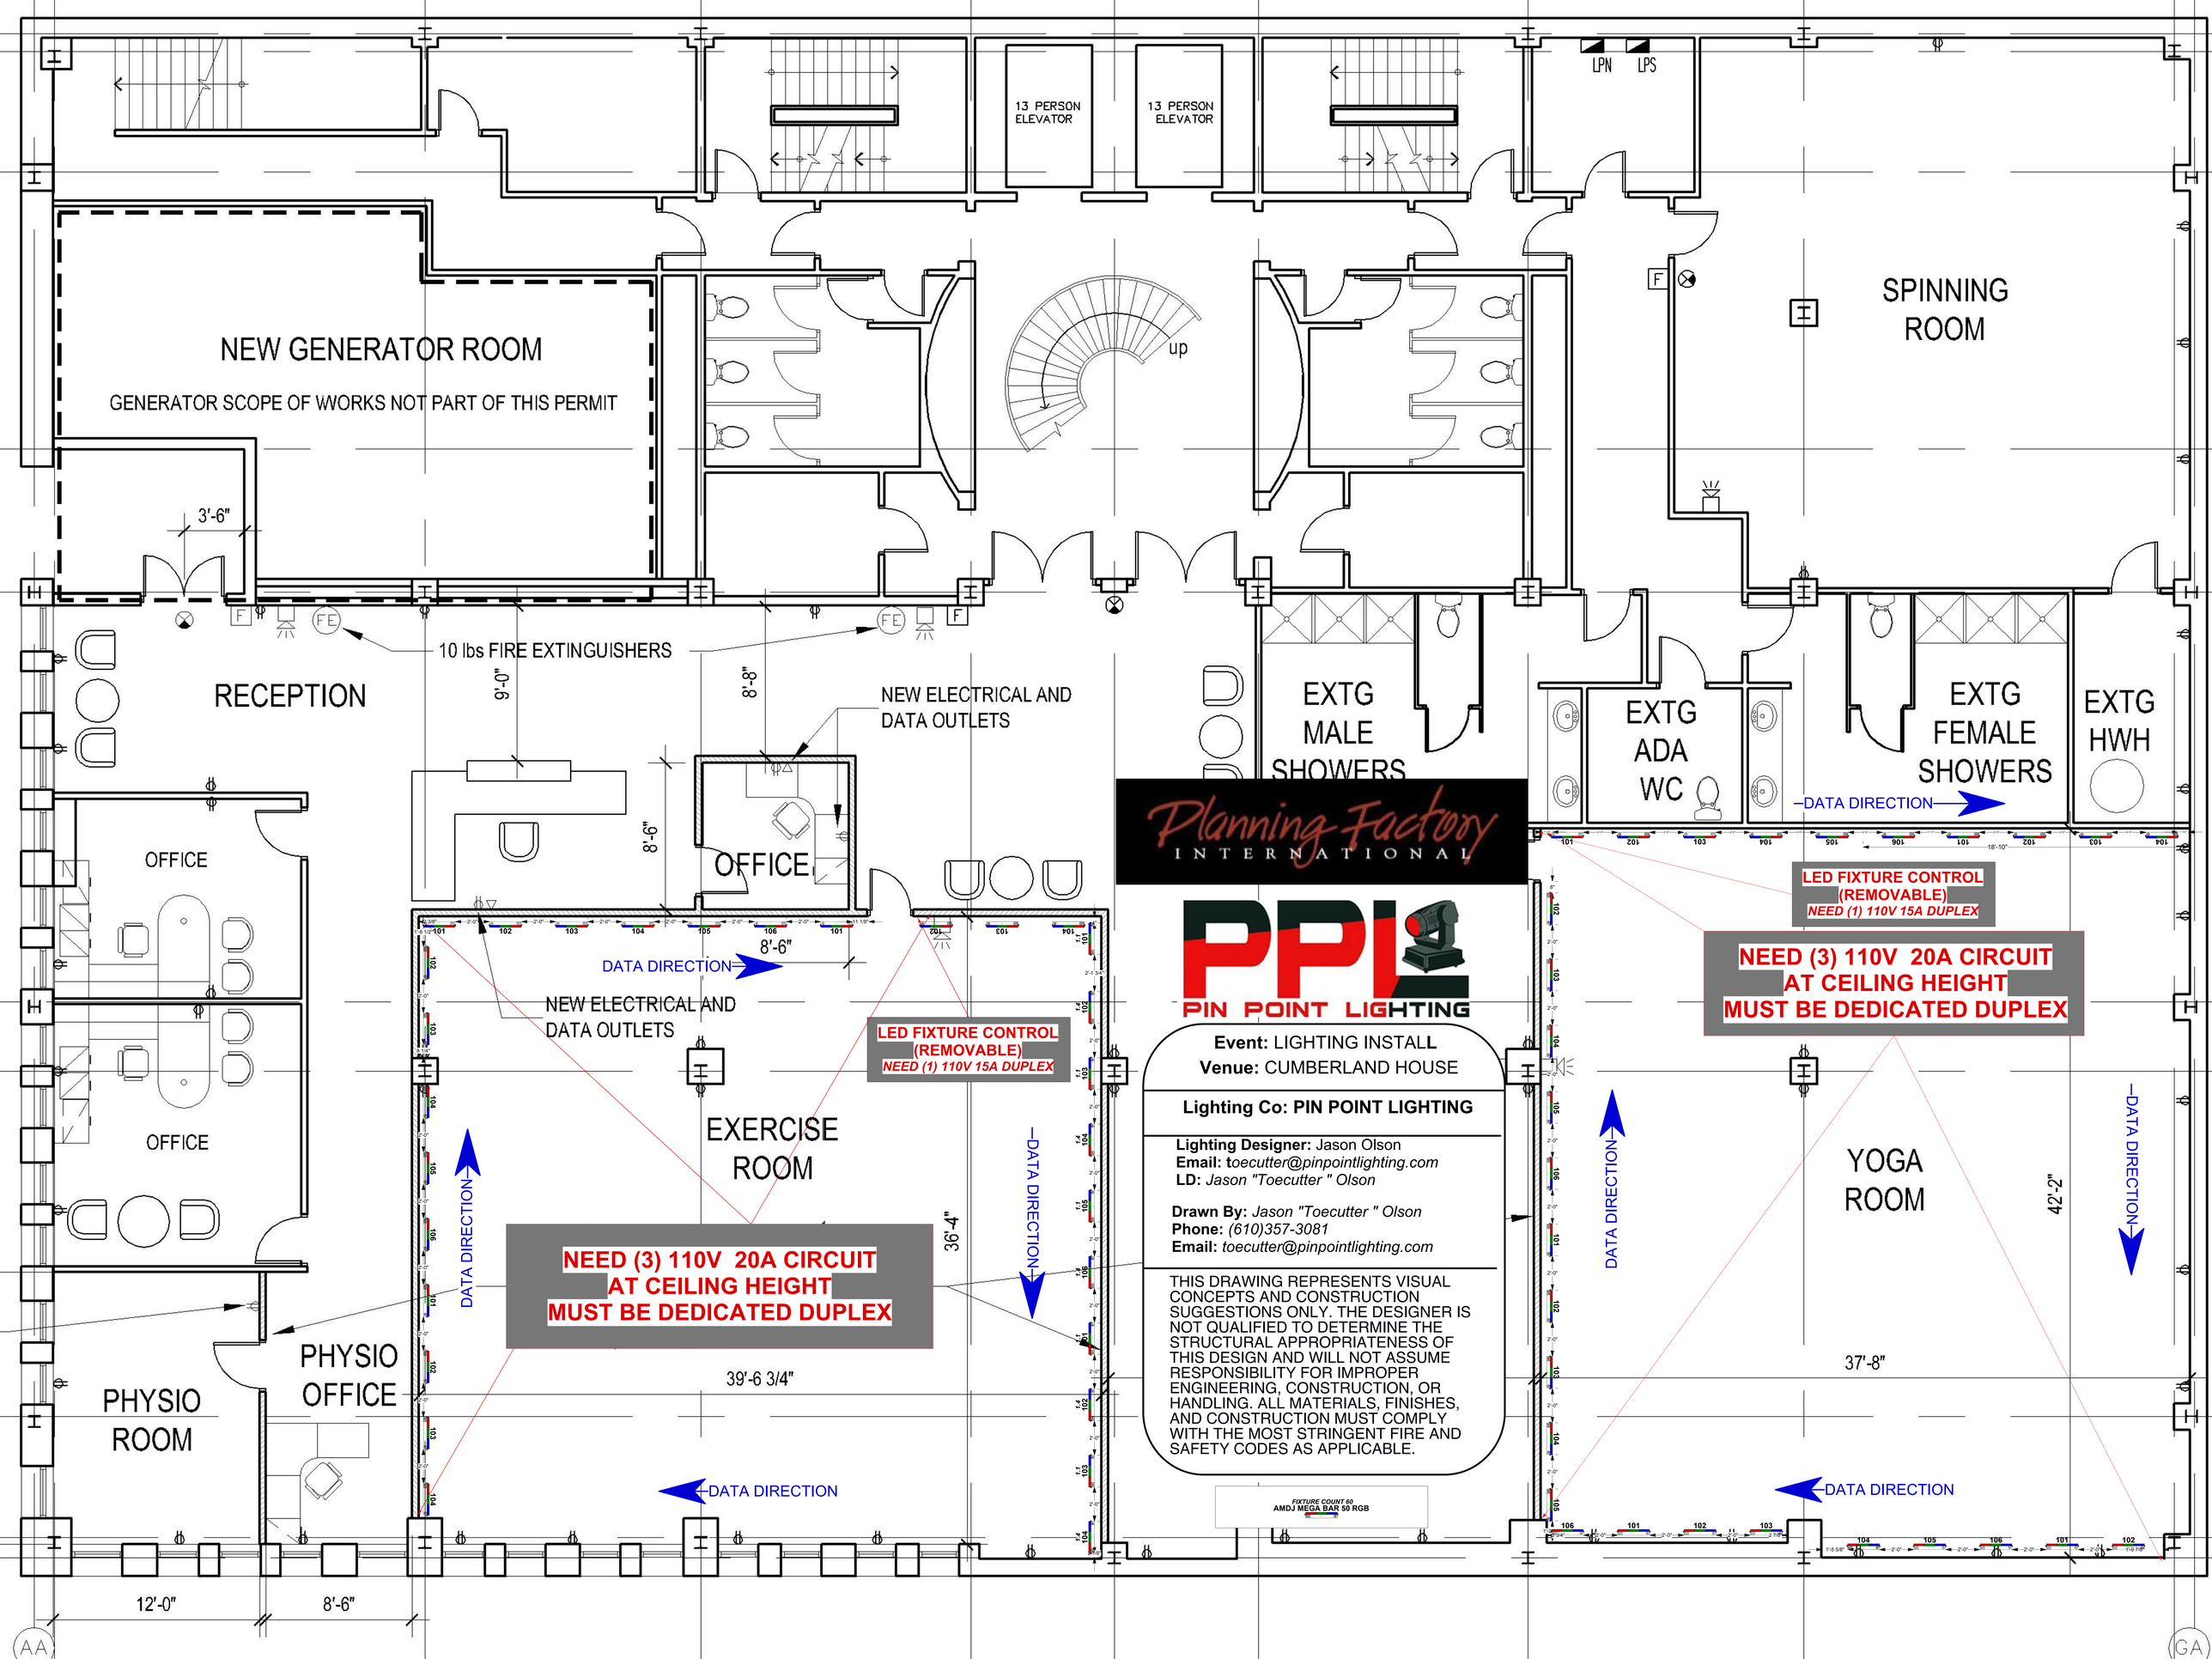
13 PERSON ELEVATOR
13 PERSON ELEVATOR
LPN
LPS
NEW GENERATOR ROOM
GENERATOR SCOPE OF WORKS NOT PART OF THIS PERMIT
3'-6"
up
SPINNING ROOM
10 lbs FIRE EXTINGUISHERS
RECEPTION
6'-0"
8'-8"
NEW ELECTRICAL AND DATA OUTLETS
EXTG MALE SHOWERS
EXTG ADA WC
EXTG FEMALE SHOWERS
EXTG HWH
DATA DIRECTION
OFFICE
OFFICE
OFFICE
8'-6"
8'-6"
DATA DIRECTION
NEW ELECTRICAL AND DATA OUTLETS
LED FIXTURE CONTROL (REMOVABLE)
NEED (1) 110V 15A DUPLEX
LED FIXTURE CONTROL (REMOVABLE)
NEED (1) 110V 15A DUPLEX
NEED (3) 110V 20A CIRCUIT AT CEILING HEIGHT MUST BE DEDICATED DUPLEX
NEED (3) 110V 20A CIRCUIT AT CEILING HEIGHT MUST BE DEDICATED DUPLEX
EXERCISE ROOM
DATA DIRECTION
DATA DIRECTION
36'-4"
39'-6 3/4"
DATA DIRECTION
YOGA ROOM
42'-2"
37'-8"
DATA DIRECTION
DATA DIRECTION
DATA DIRECTION
PHYSIO ROOM
PHYSIO OFFICE
12'-0"
8'-6"
AA
GA
Planning Factory INTERNATIONAL
PPL PIN POINT LIGHTING
Event: LIGHTING INSTALL
Venue: CUMBERLAND HOUSE
Lighting Co: PIN POINT LIGHTING
Lighting Designer: Jason Olson
Email: toecutter@pinpointlighting.com
LD: Jason "Toecutter " Olson
Drawn By: Jason "Toecutter " Olson
Phone: (610)357-3081
Email: toecutter@pinpointlighting.com
THIS DRAWING REPRESENTS VISUAL CONCEPTS AND CONSTRUCTION SUGGESTIONS ONLY. THE DESIGNER IS NOT QUALIFIED TO DETERMINE THE STRUCTURAL APPROPRIATENESS OF THIS DESIGN AND WILL NOT ASSUME RESPONSIBILITY FOR IMPROPER ENGINEERING, CONSTRUCTION, OR HANDLING. ALL MATERIALS, FINISHES, AND CONSTRUCTION MUST COMPLY WITH THE MOST STRINGENT FIRE AND SAFETY CODES AS APPLICABLE.
FIXTURE COUNT 60
AMDJ MEGA BAR 50 RGB