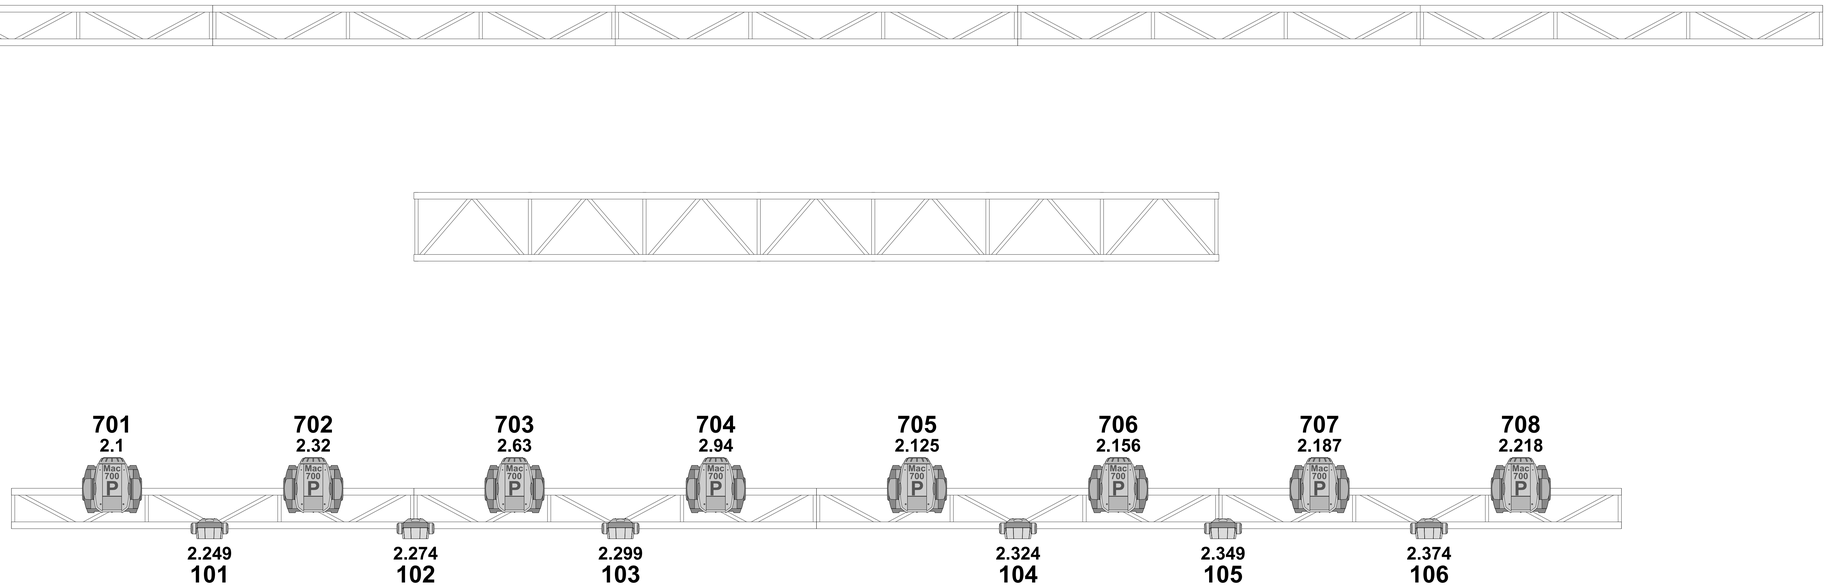

General Notes
1.The weights for the total point load were calculated from the prespective manufacturers web sites data sheets.

General Notes
1. THIS DRAWING REPRESENTS VISUAL CONCEPTS AND CONSTRUCTION SUGGESTIONS ONLY. THE DESIGNER IS NOT QUALIFIED TO DETERMINE THE STRUCTURAL APPROPRIATENESS OF THIS DESIGN AND WILL NOT ASSUME RESPONSIBILITY FOR IMPROPER ENGINEERING, CONSTRUCTION, OR HANDLING. ALL MATERIALS, FINISHES, AND CONSTRUCTION MUST COMPLY WITH THE MOST STRINGENT FIRE AND SAFETY CODES AS APPLICABLE.

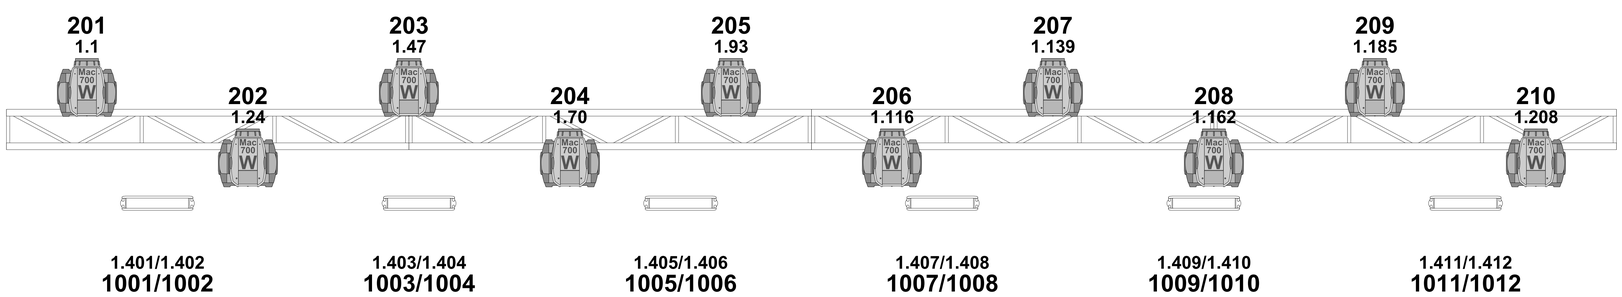

PPL
PIN POINT LIGHTING

WELLS FARGO CENTER

comcast SPECTACOR

Symbol Key

MOVERS

Martin Mac 700 Wash	10
Martin Mac 700 Profile	8
Mac Aura	6

CONVENTIONALS

Jthomas Par 36-8 Lite Spot Bank	6

KEY

Unit Number
Dimmer

Production Title	BILL BURR COMEDY TOUR 2015
Drawing Title	PINPOINT LIGHTING MAIN STAGE 1/2 HOUSE 3 50' TRUSS SYSTEM
Designer	TOECUTTER
Director	JOHN DUNCAN JR
Drawn By	TOECUTTER
Scale	3/4" = 1' (1:16) ARCH E
Venue	WELLS FARGO CENTER
Drawing No.	1 of 1
Date	11/5/2015
CAD File Name	BILLBURR 2015 WFC.vwx