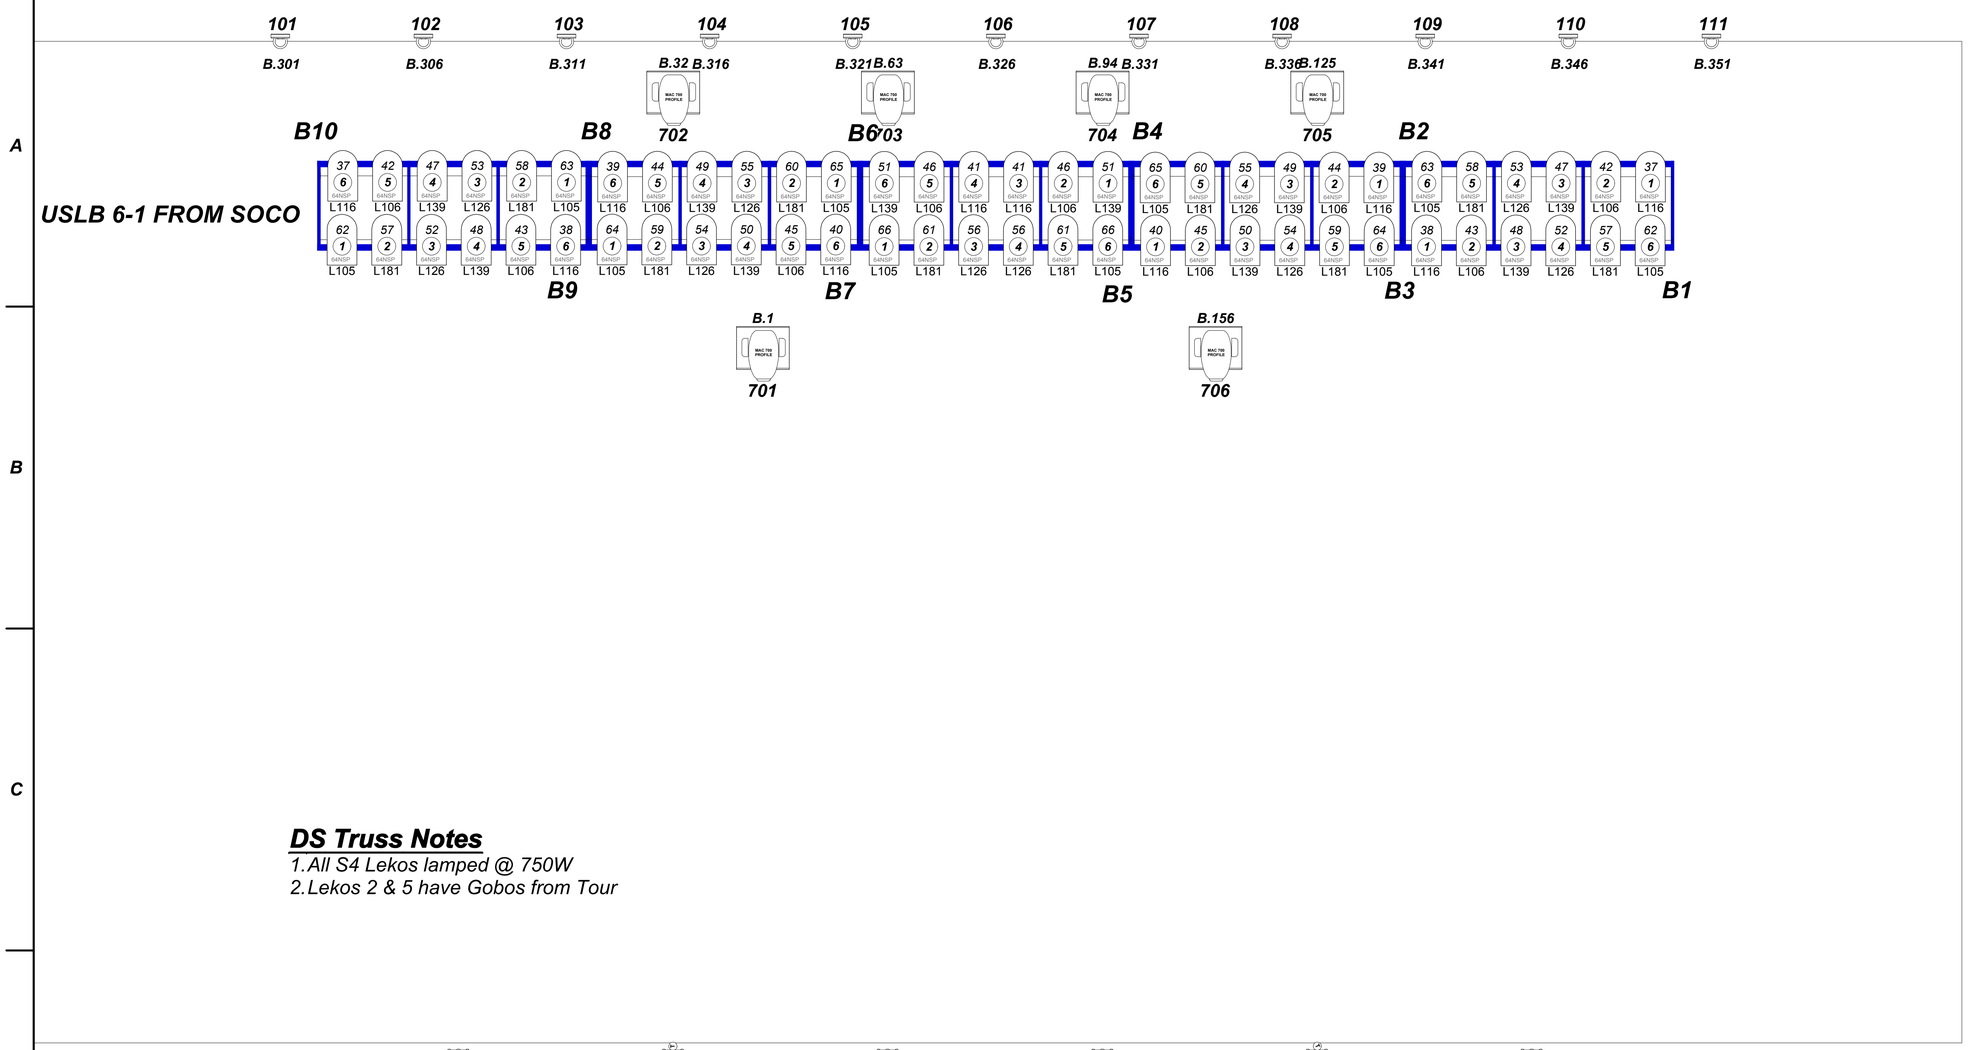

DS Truss Notes

1. All S4 Lekos lamped @ 750W
2. Lekos 2 & 5 have Gobos from Tour

Light

ETC Source 4 26° @ 575w	6
Jthomas Par 36-8 Lite Spot Bank @ 650w	2
PAR 64 MFL @ 1KW	60
PAR 64 NSP @ 1KW	60

Moving Light

MAC 700 Profile @ 250w	6
HOTBOX RGBAW	11

Typical

Color
Circuit Number
Dimmer

Color Summary

Color	Size	Count
L024	10"X10"	10
L105	10"X10"	20
L106	10"X10"	10
L116	10"X10"	10
L126	10"X10"	20
L139	10"X10"	10
L181	10"X10"	20
R00	10"X10"	10
R56	10"X10"	10

S4 B Template Holder 2

General Notes

1. THIS DRAWING REPRESENTS VISUAL CONCEPTS AND CONSTRUCTION SUGGESTIONS ONLY. THE DESIGNER IS NOT QUALIFIED TO DETERMINE THE STRUCTURAL APPROPRIATENESS OF THIS DESIGN AND WILL NOT ASSUME RESPONSIBILITY FOR IMPROPER ENGINEERING, CONSTRUCTION, OR HANDLING. ALL MATERIALS, FINISHES, AND CONSTRUCTION MUST COMPLY WITH THE MOST STRINGENT FIRE AND SAFETY CODES AS APPLICABLE.

Production Title	NASHVILLE May 5, 2014 USA
Drawing Title	120K PAR64 W/700S Jason " Toecutter" Olson toecutter@pinpointlighting.com
Designer: Toecutter	Director: Ryan "Zippy" Morris
Drawn By: Toecutter	Scale: 1:24
Venue: The Tower Theater	Drawing No. 1 of 1
Date: Drawn on 4/28/2014	
CAD File Name: NASHVILLE 120K W/700 NC.vwx	