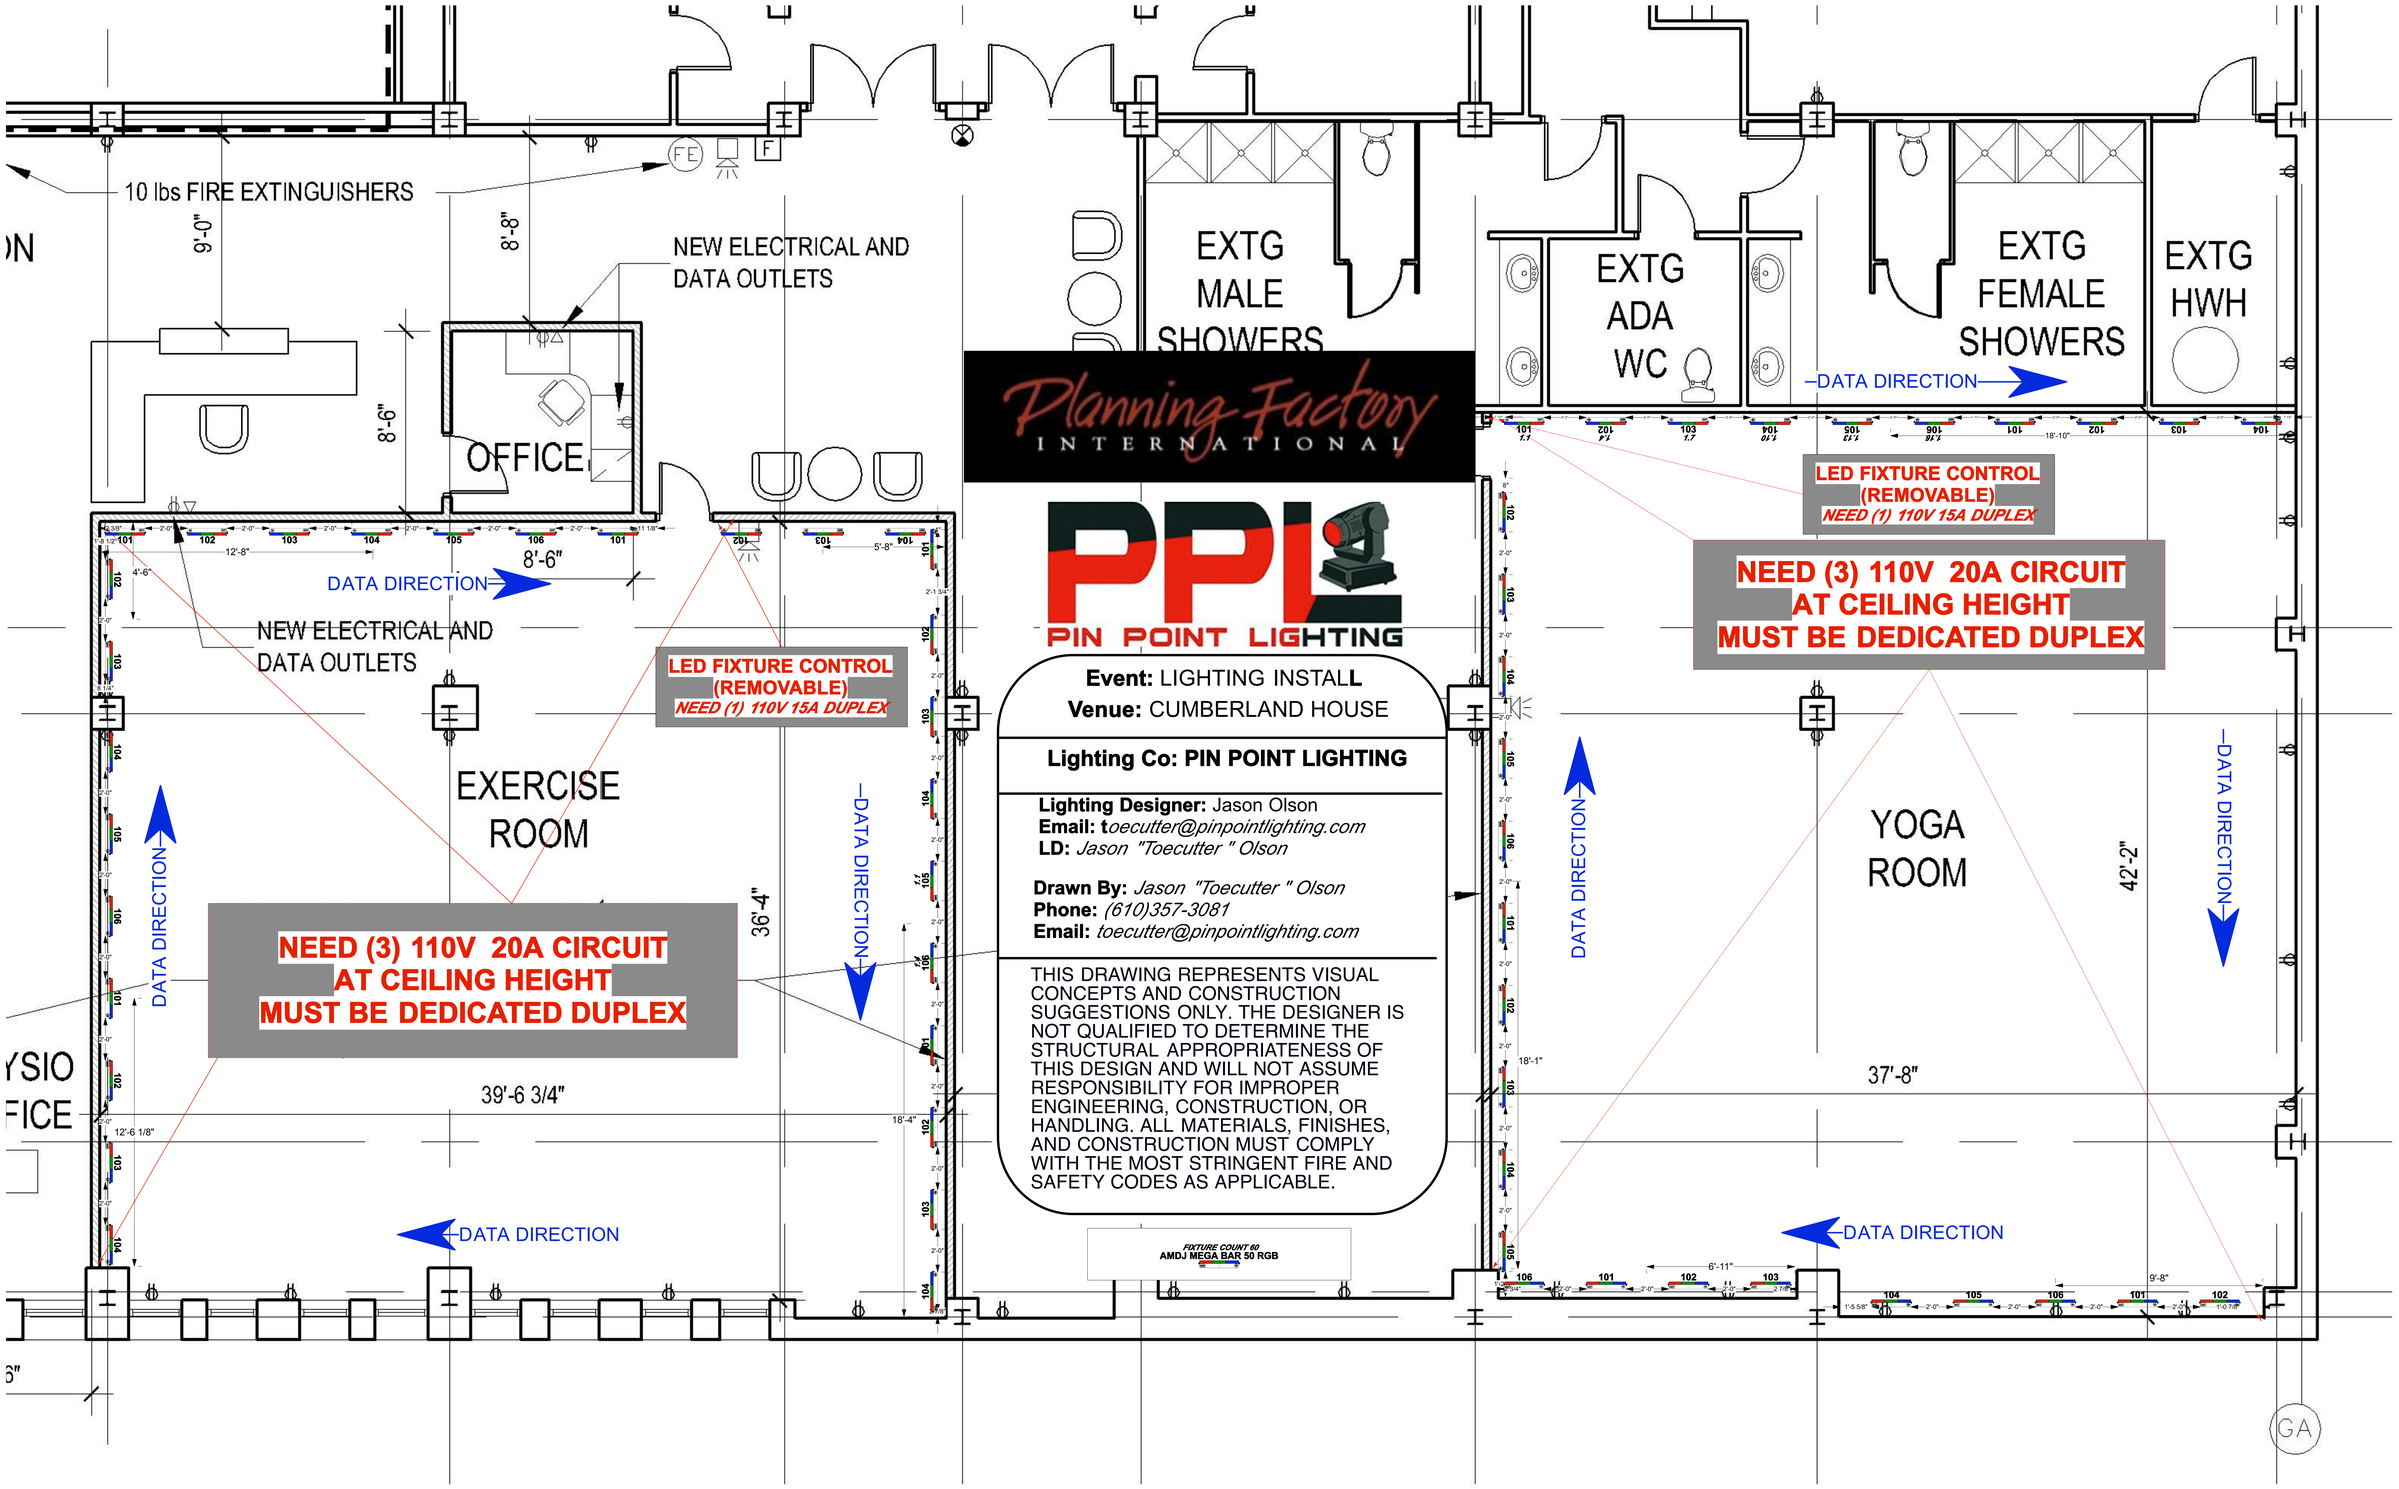

ropbox\13020 Studio One\Permit\permit.dwg, Layout: A100, By:Administrator, Plotted: Wed Dec 04, 2013 at 4:13pm