



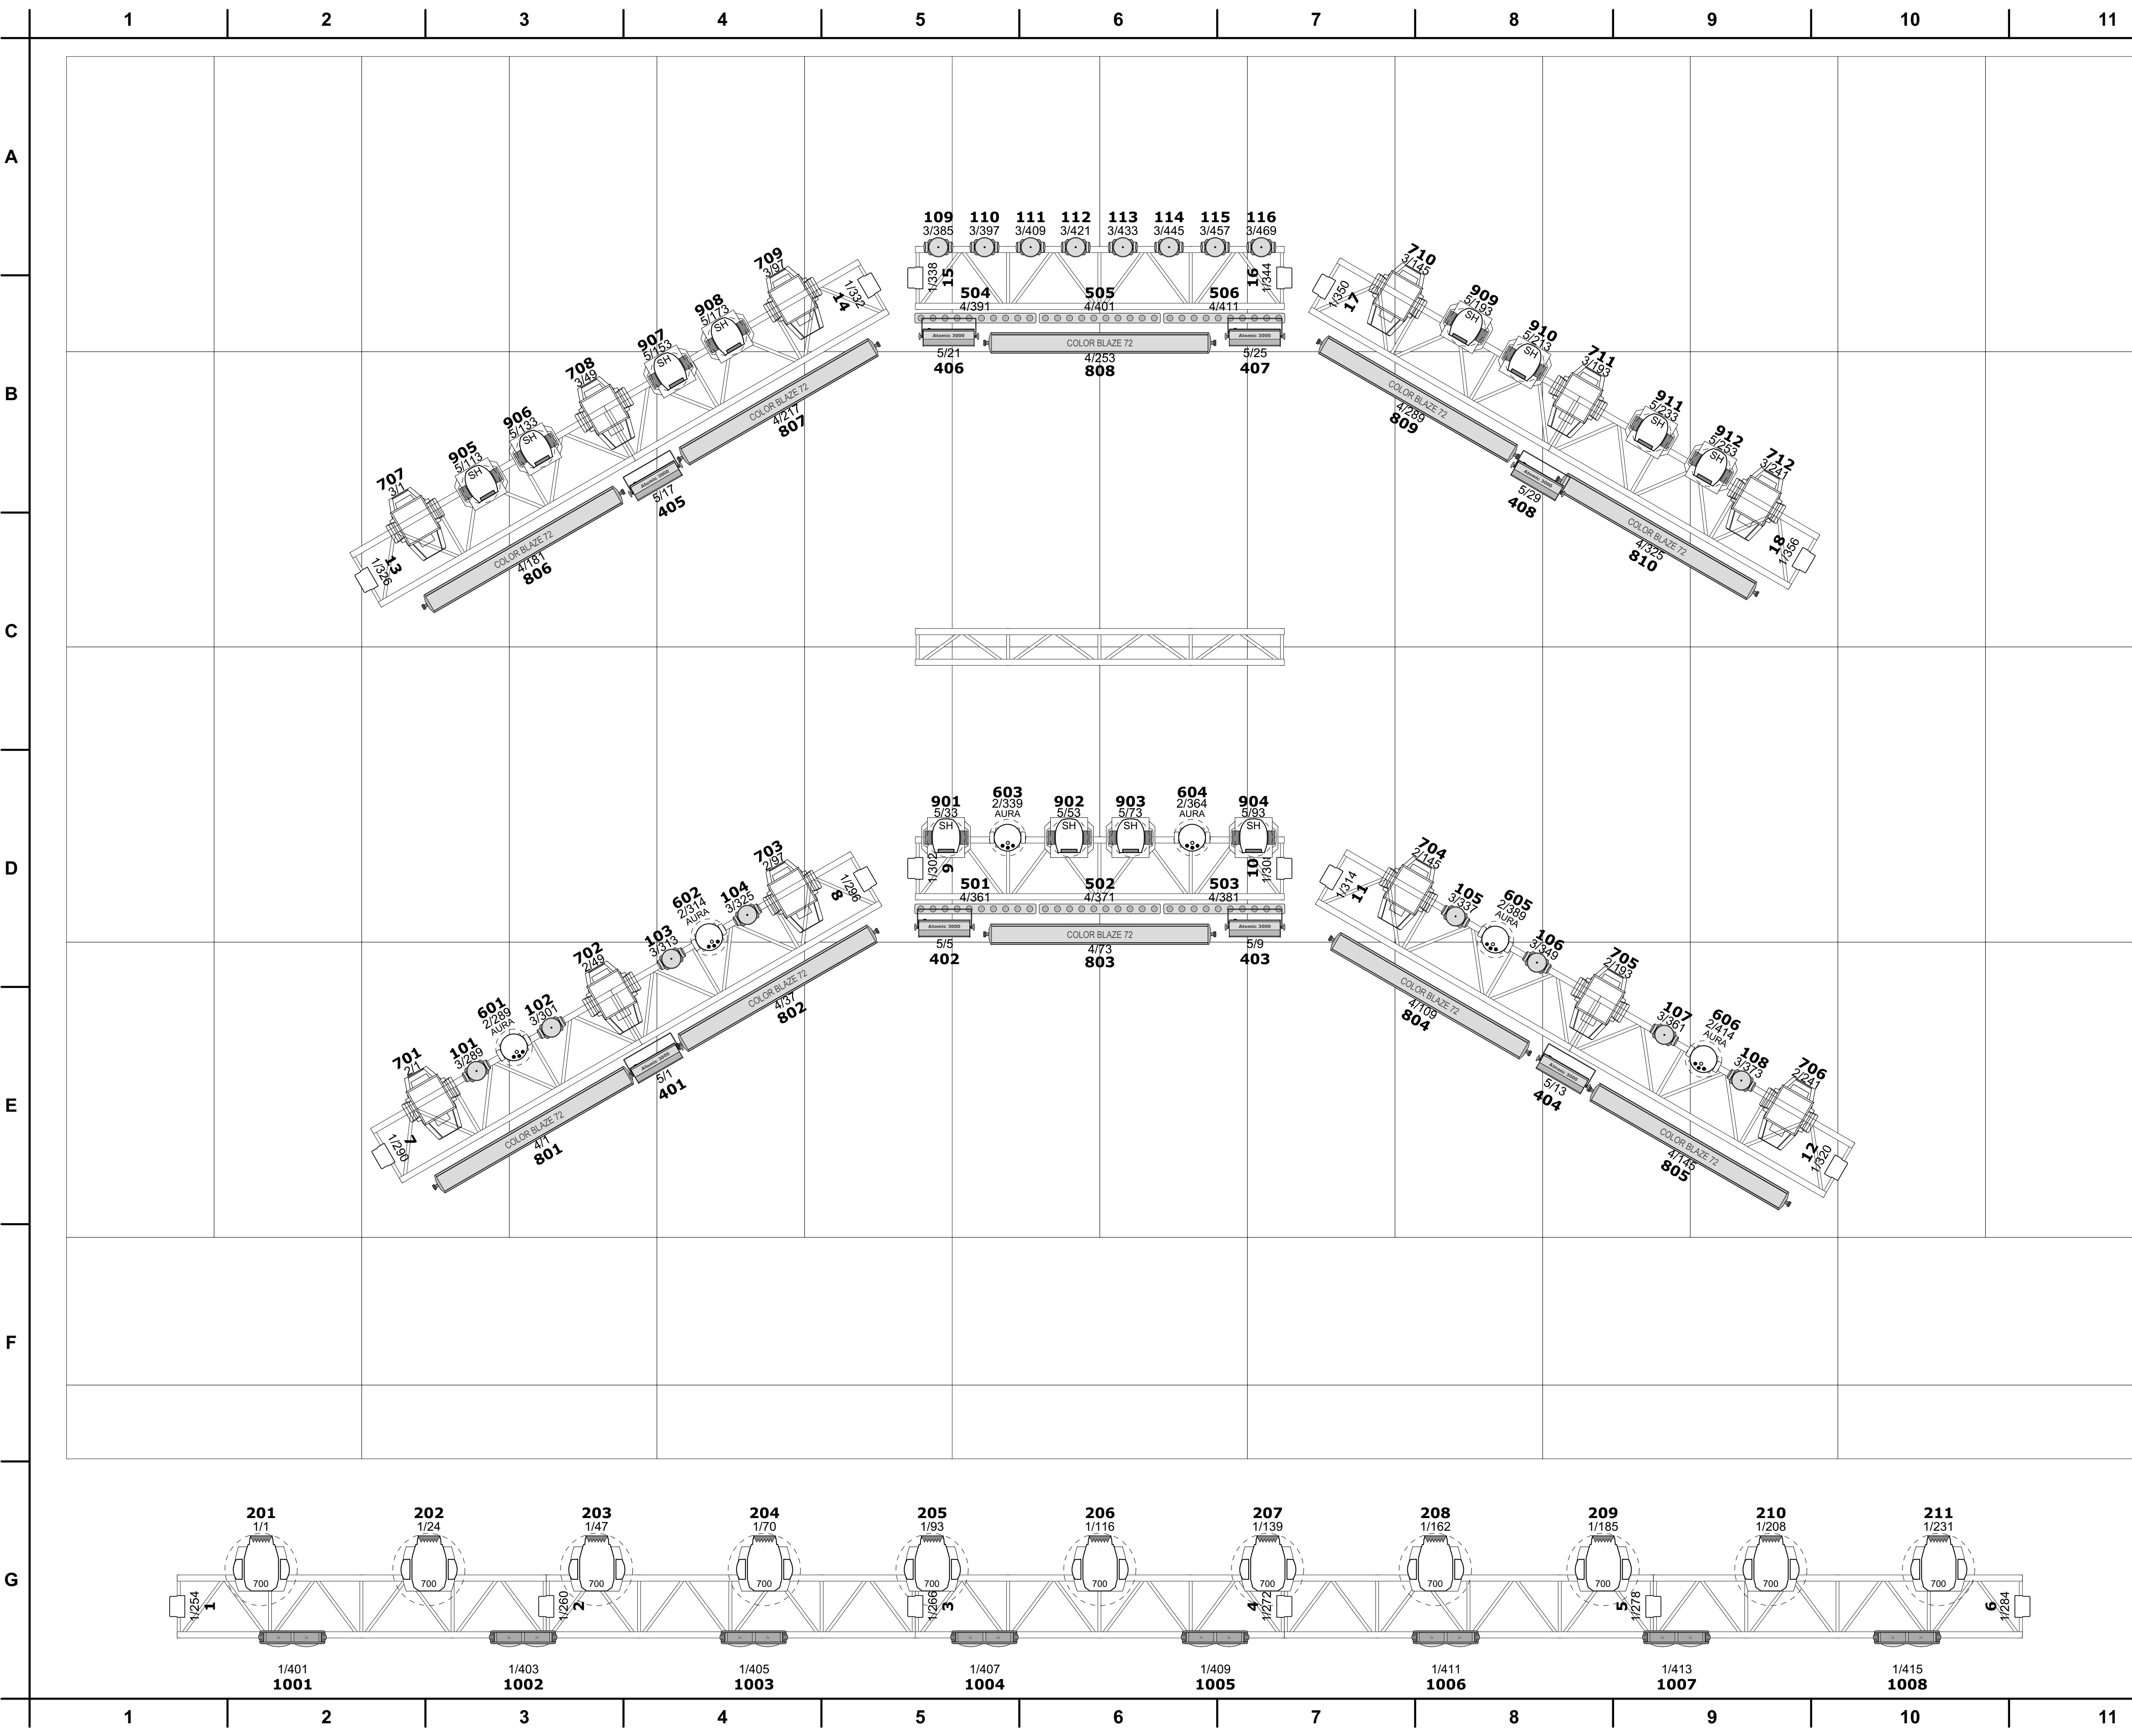

General Notes
1. THIS DRAWING REPRESENTS VISUAL CONCEPTS AND CONSTRUCTION SUGGESTIONS ONLY. THE DESIGNER IS NOT QUALIFIED TO DETERMINE THE STRUCTURAL APPROPRIATENESS OF THIS DESIGN AND WILL NOT ASSUME RESPONSIBILITY FOR IMPROPER ENGINEERING, CONSTRUCTION, OR HANDLING. ALL MATERIALS, FINISHES, AND CONSTRUCTION MUST COMPLY WITH THE MOST STRINGENT FIRE AND SAFETY CODES AS APPLICABLE.

	Pro 1500 Hang	12
48 Channel Mode		
	Martin Mac 700 Wash	11
23 Channel 16 Bit Extended Mode		
	Martin MAC Aura	6
25 Channel extended Mode		
	Clay Paky Sharpy	12
20 Channel Vector Mode		
	Mac 101	16
12 Channel RGB Mode		
	Sixpar 100	18
6 Channel Mode		
	Color Blaze 72	10
36 Channel Mode 12 RGB Cells Per Unit		
	Elements Krypton 10	6
10 Channel Mode		
	Martin Atomic Strobe 3000	8
4 Channel Effect Mode		
	Thomas 4-lite Mole	8
Unit Number Address		
	700	


Production Title		PEACH FESTIVAL 2016 PIN POINT LIGHTING MAIN STAGE PLOT	
Drawing Title		CHIEF: TOECUTTER 610-357-3081 Toecutter@pinpointlighting.com TECHS: Ryan Morris, Zac Coren	
Designer	TOECUTTER	Director	TOECUTTER
Drawn By	TOECUTTER	Scale	1/2"=1' ARCH D
Venue	MONTAGE MTN	Drawing No.	UNO of SIETE
Date	08/11-14/2016		
CAD File Name	PEACHFEST2016 REV 3.VMX		

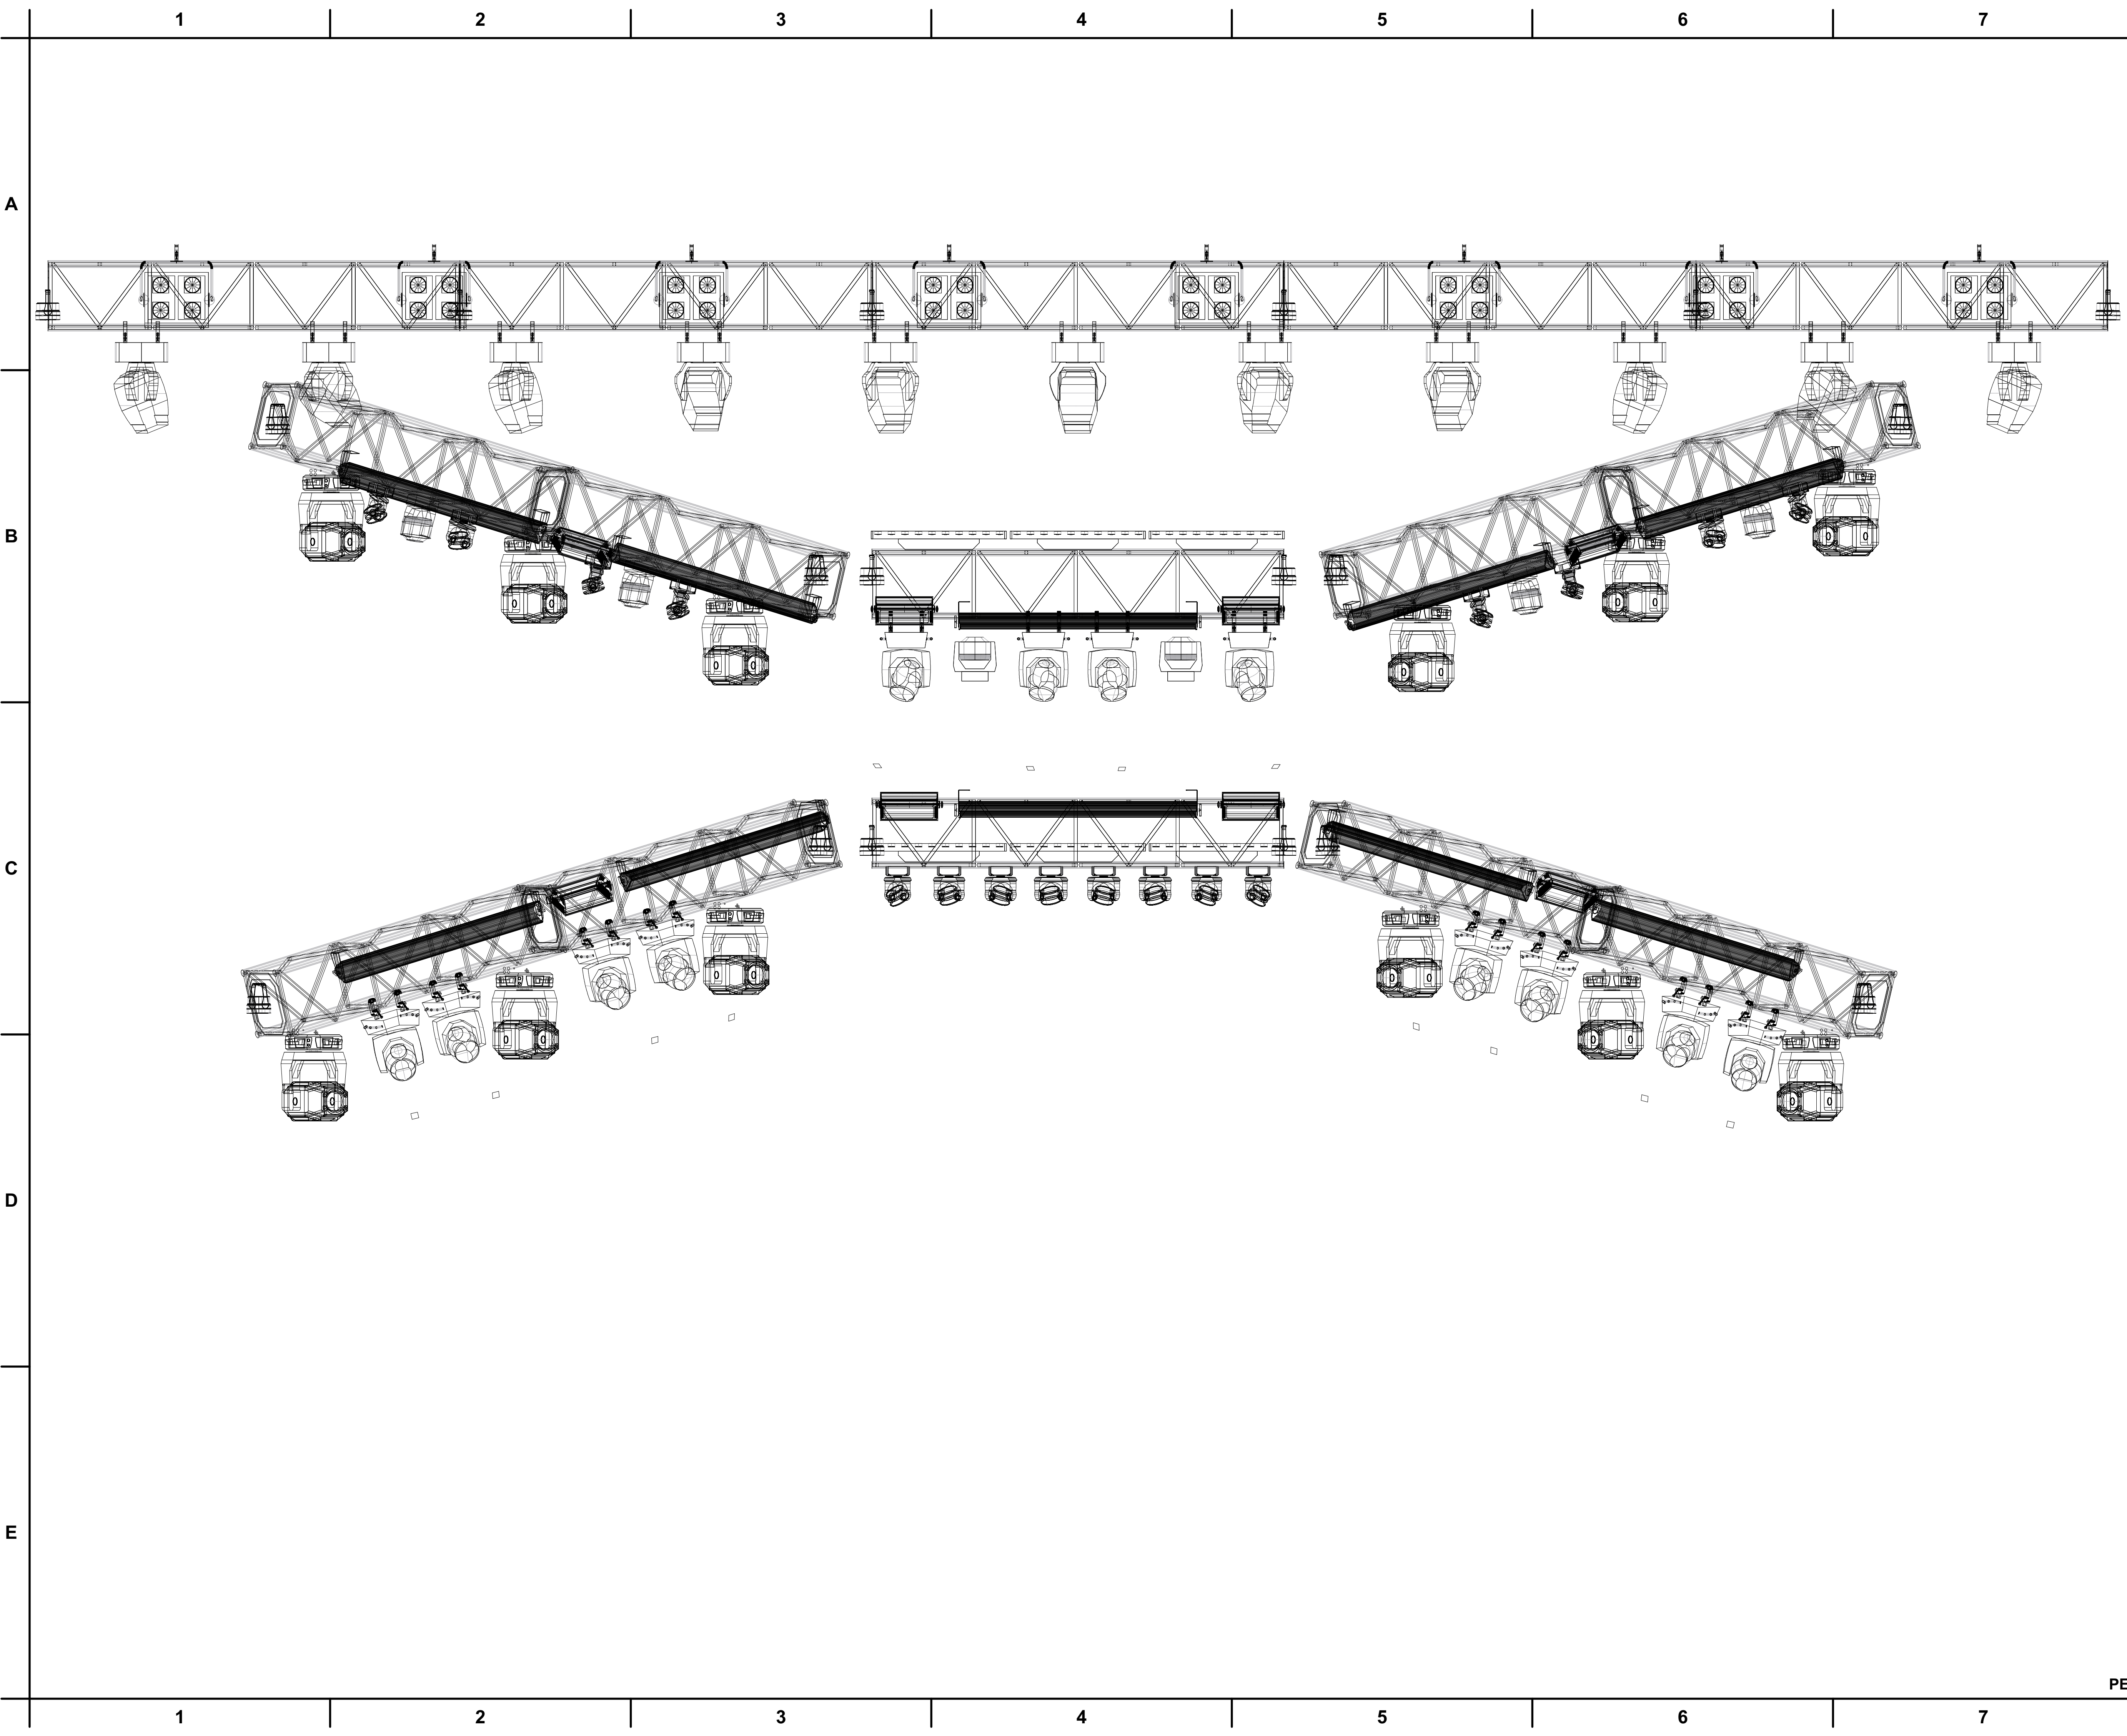


General Notes
1. THIS DRAWING REPRESENTS VISUAL CONCEPTS AND CONSTRUCTION SUGGESTIONS ONLY. THE DESIGNER IS NOT QUALIFIED TO DETERMINE THE STRUCTURAL APPROPRIATENESS OF THIS DESIGN AND WILL NOT ASSUME RESPONSIBILITY FOR IMPROPER ENGINEERING, CONSTRUCTION, OR HANDLING. ALL MATERIALS, FINISHES, AND CONSTRUCTION MUST COMPLY WITH THE MOST STRINGENT FIRE AND SAFETY CODES AS APPLICABLE.

	HighEnd SolaSpot Pro 1500112 48 Channel Mode
	Martin Mac 700 Wash 11 23 Channel 16 Bit Extended Mode
	Martin MAC Aura 16 25 Channel Extended Mode
	Clay Paky Sharpy 12 20 Channel Vector Mode
	Mac 101 16 12 Channel RGB Mode
	Sixpar 100 18 6 Channel Mode (Truss Toners)
	Color Blaze 72 10 36 Channel Mode (12 RGB Cells Per Unit)
	Elements Krypton 10 6 10 Channel Mode
	Martin Atomic Strobe 3000 8 4 Channel Effect Mode
	Thomas 4-lite Mole 8
Unit Number Address 700	

Production Title PEACH FESTIVAL 2016 PIN POINT LIGHTING MAIN STAGE PLOT	
Drawing Title FRONT VIEW MAIN STAGE CHIEF: TOECUTTER 610-357-3081 TECHS: Ryan Morris, Zack Coren	
Designer TOECUTTER	Director TOECUTTER
Drawn By TOECUTTER	Scale Custom 21.500 ARCH D
Venue MONTAGE MTN	Drawing No. DOS of SIETE
Date 8/11/16 to 8/14/16	
CAD File Name PEACHFEST2016 REV 3.VWX	

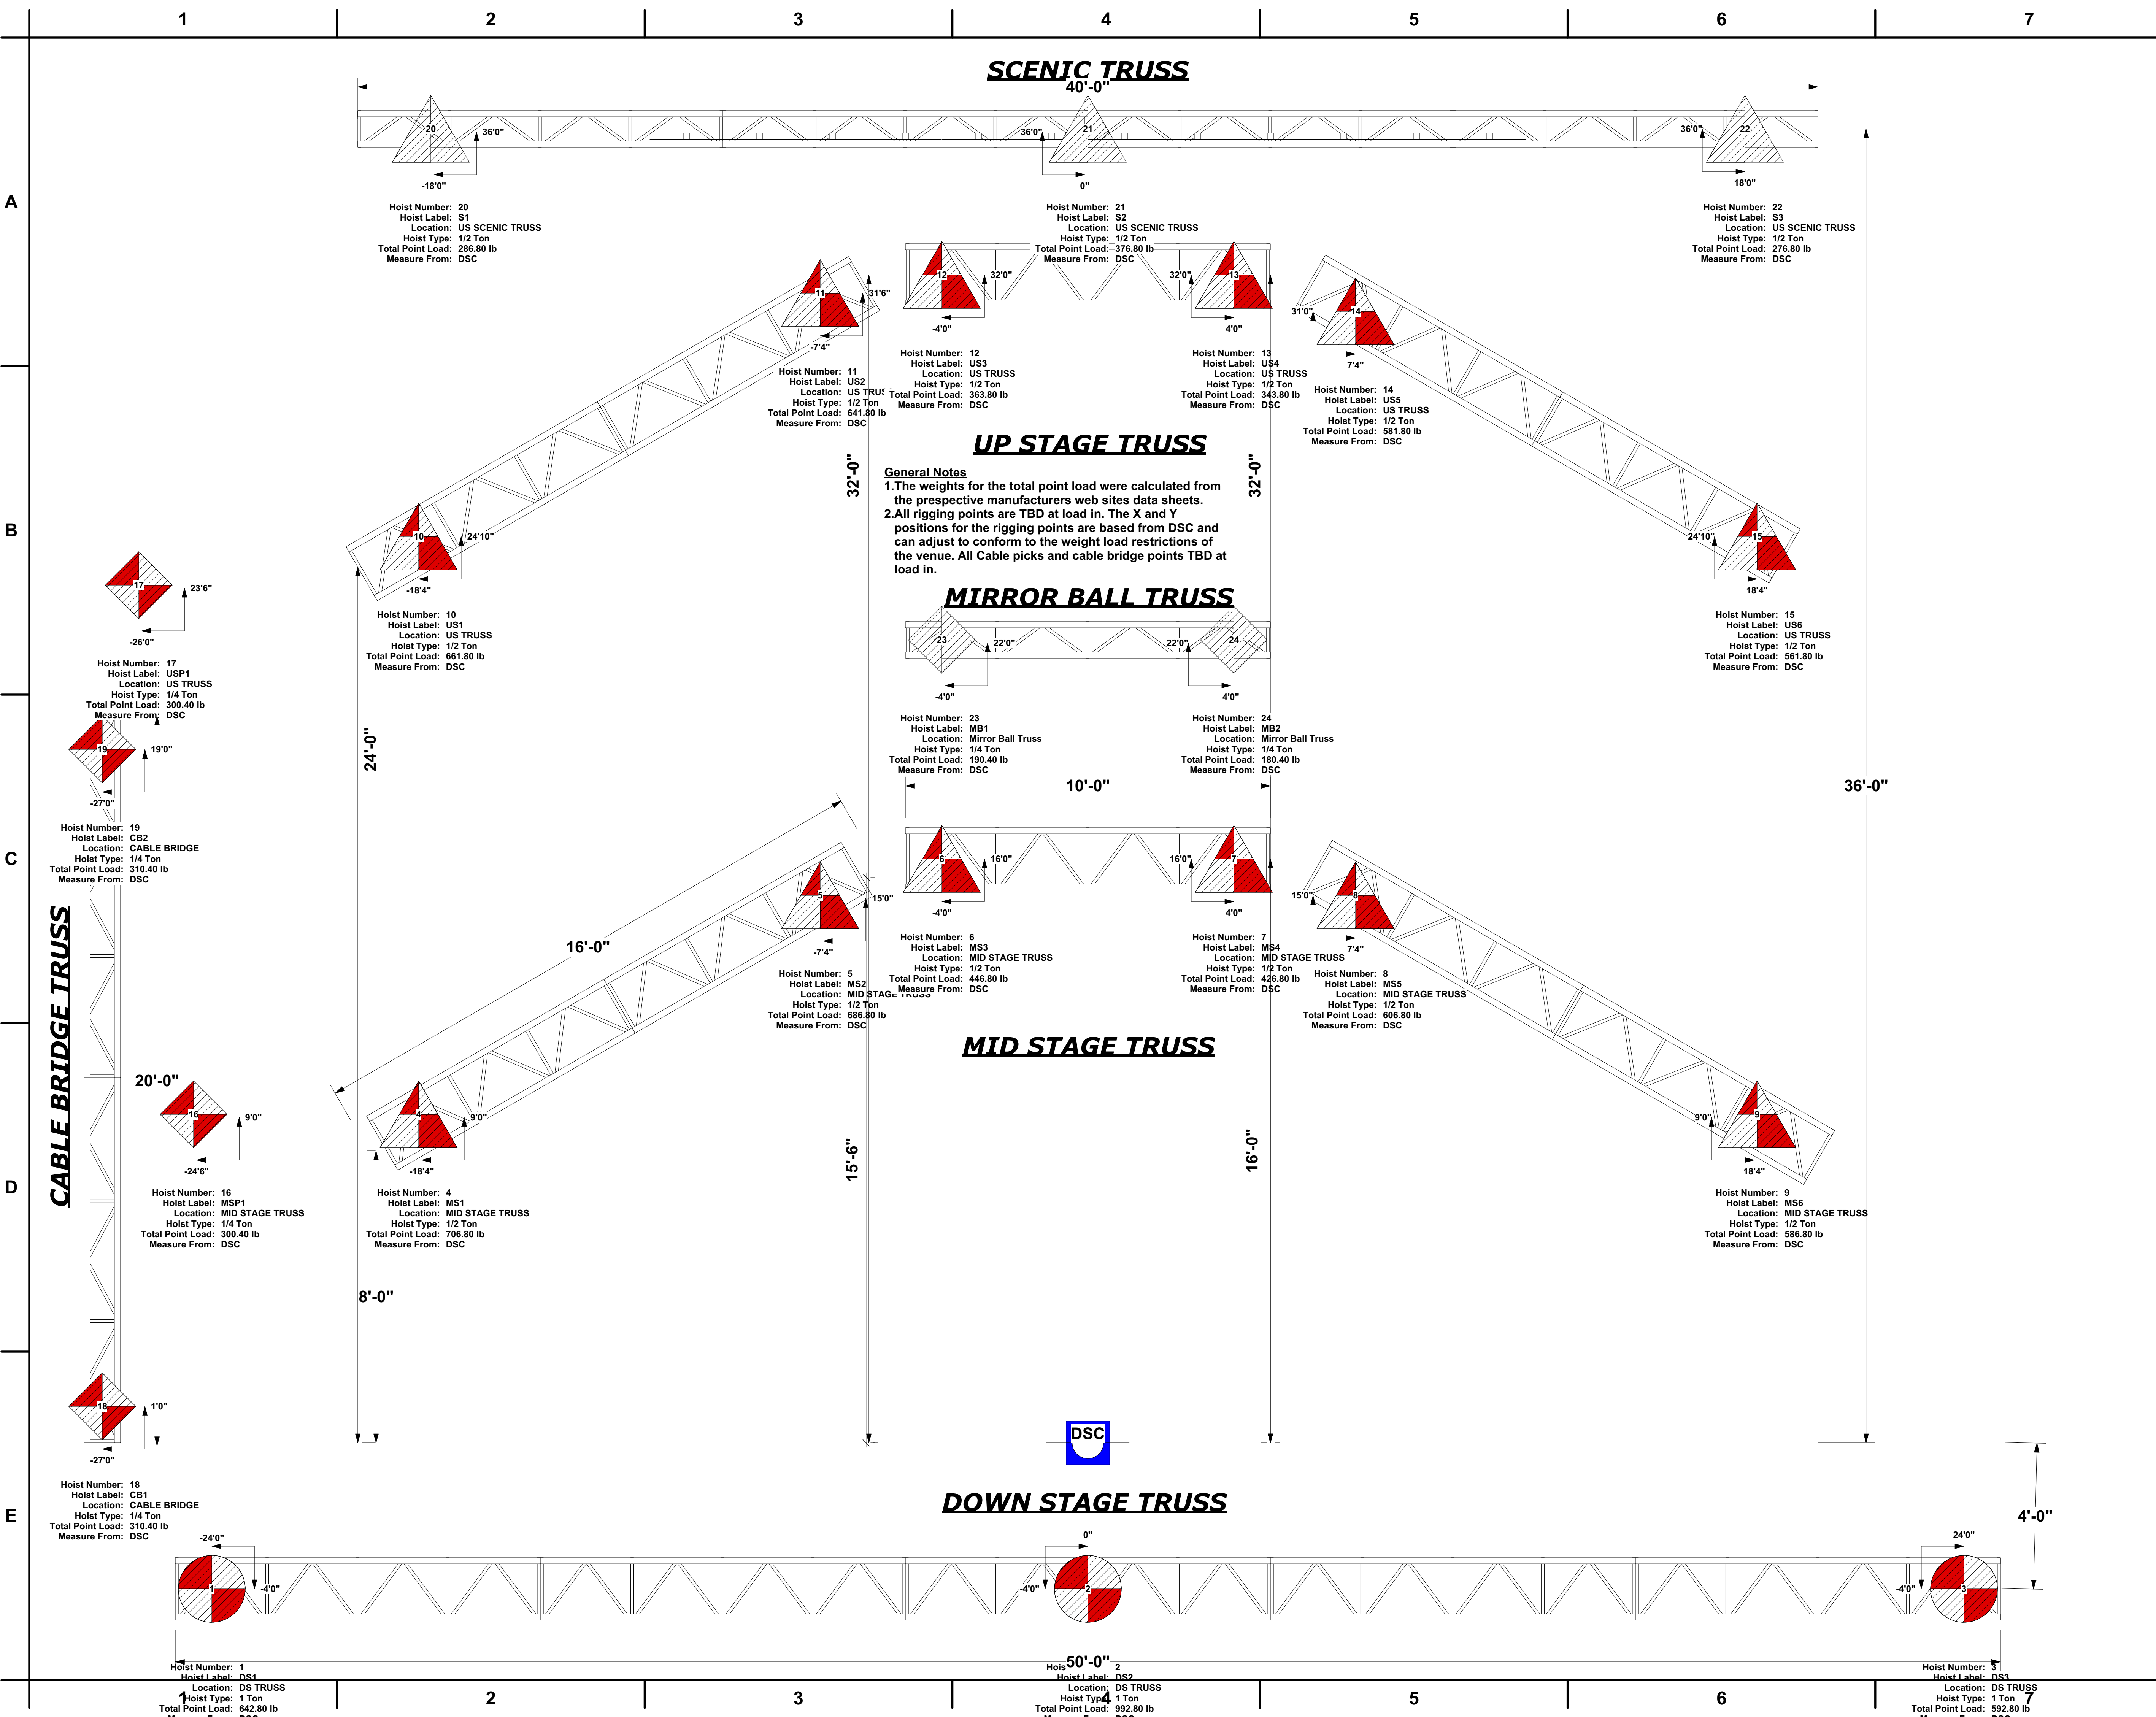


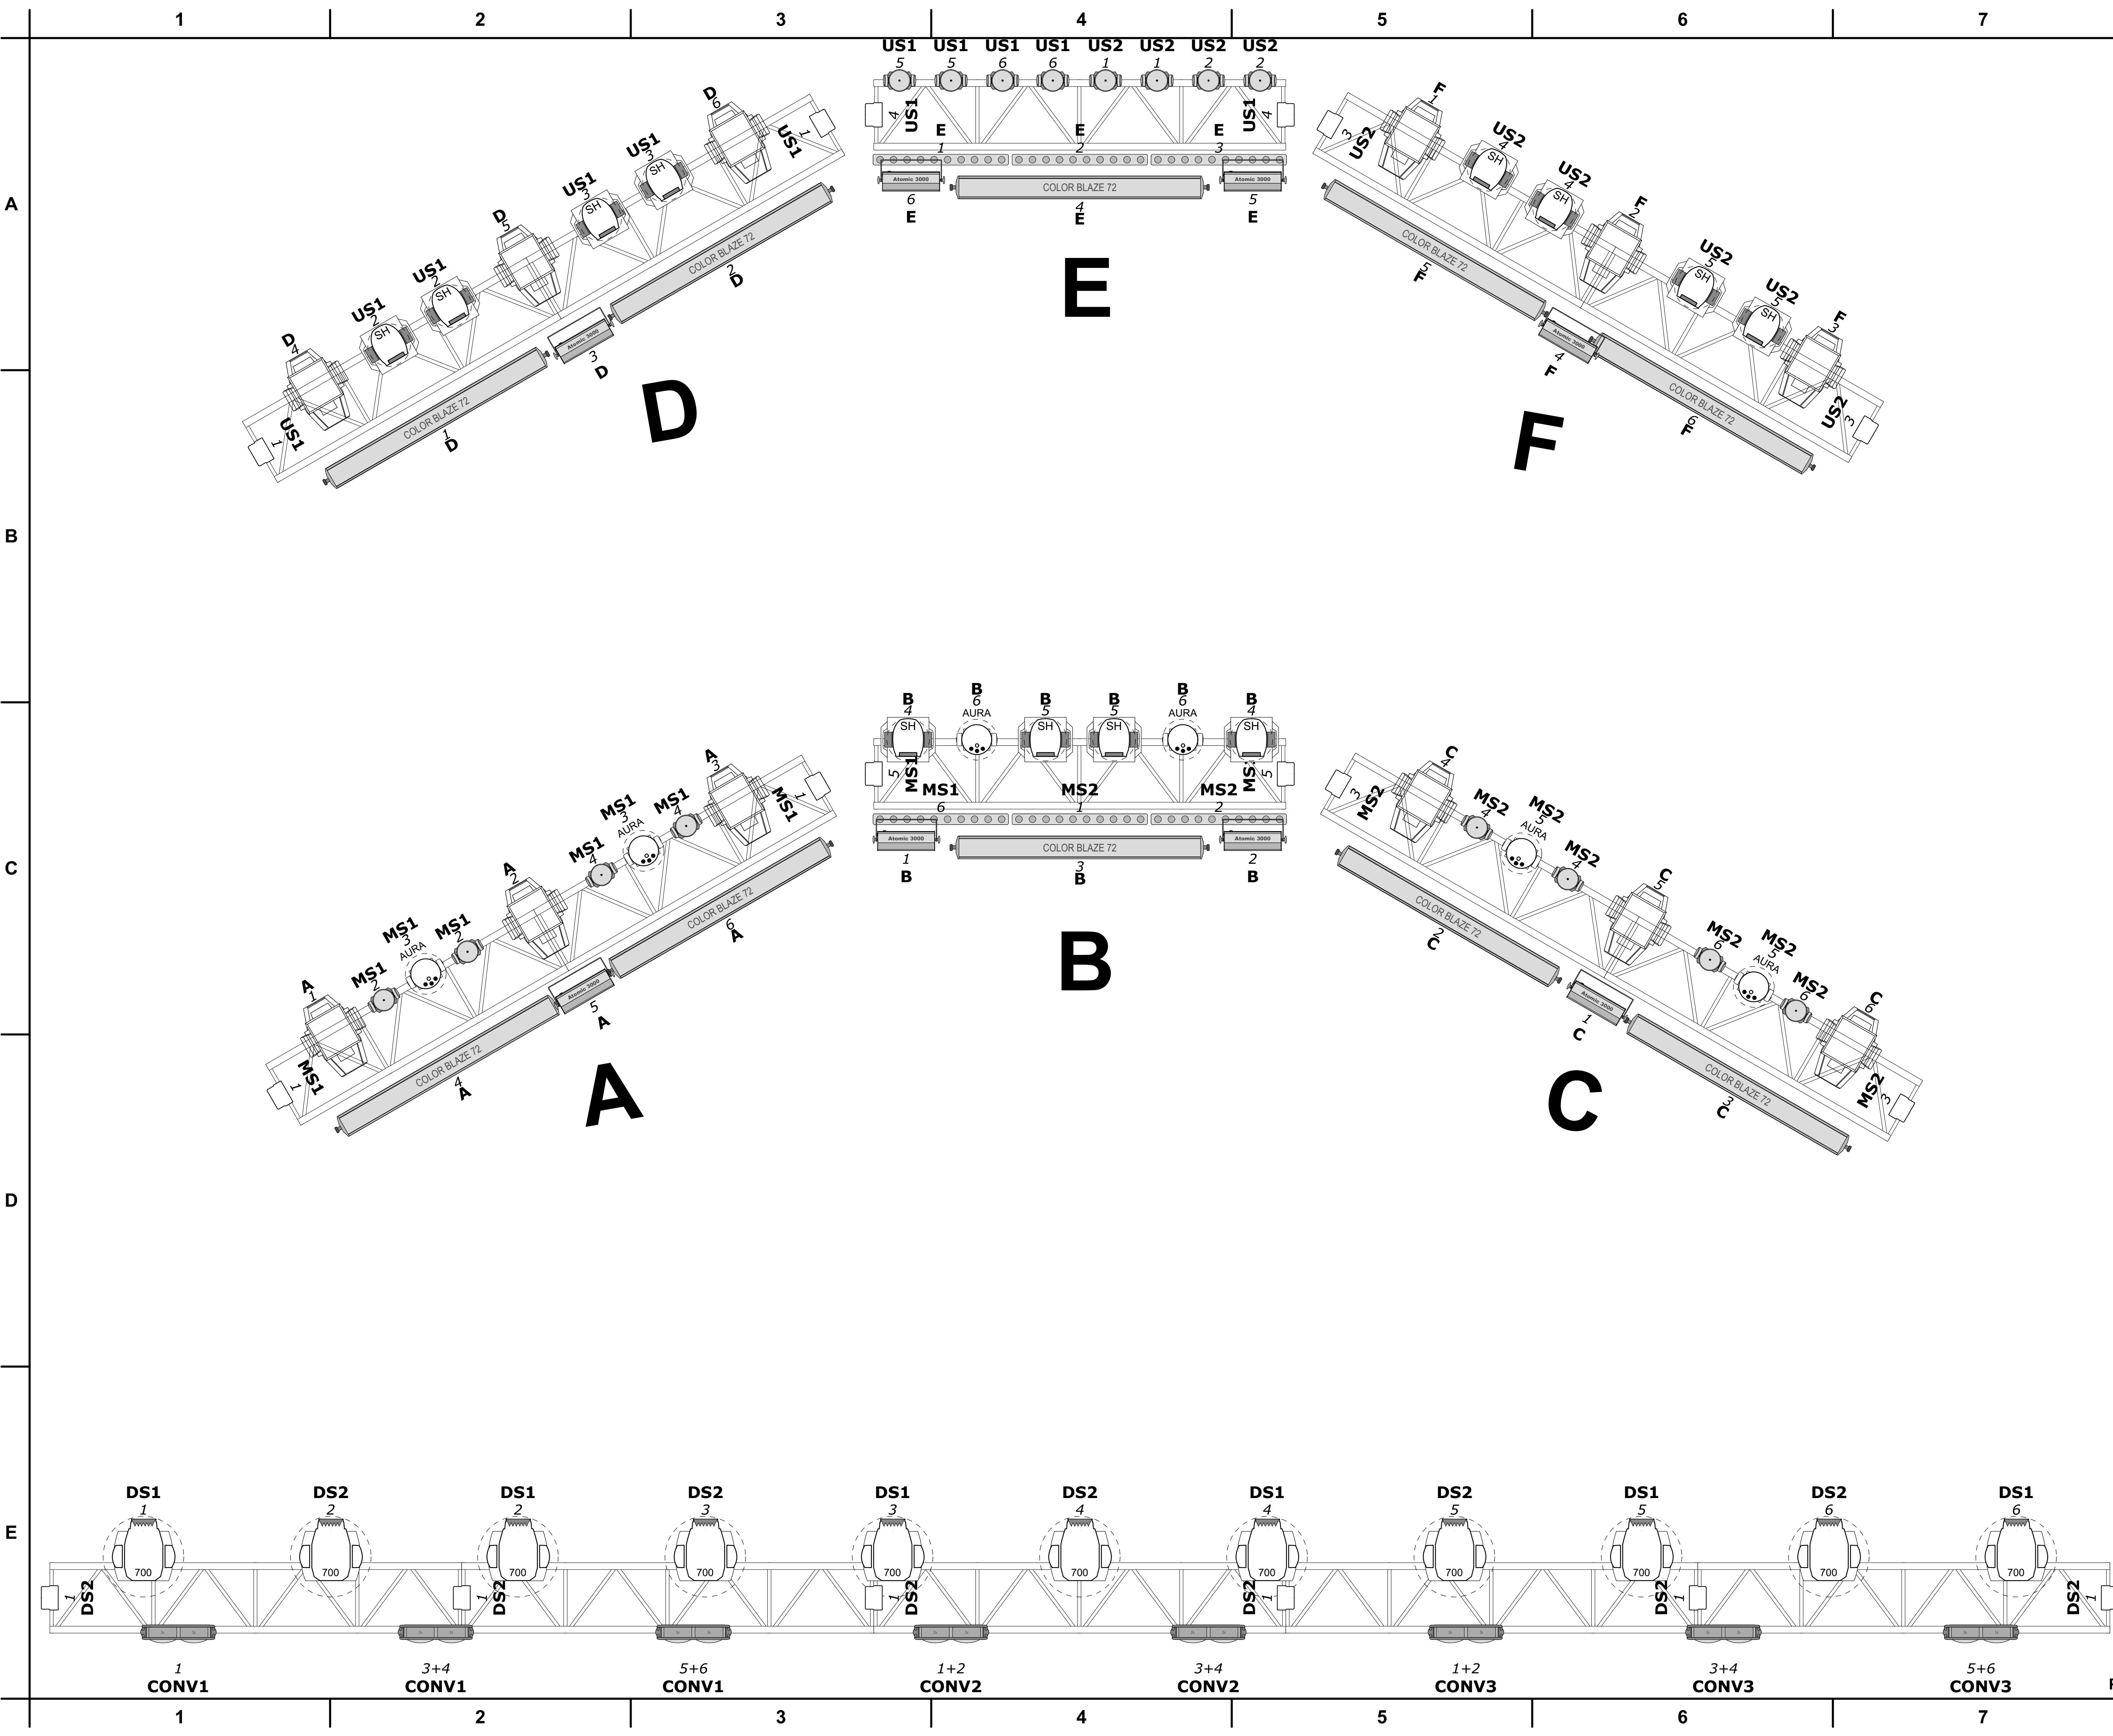

General Notes
1. THIS DRAWING REPRESENTS VISUAL CONCEPTS AND CONSTRUCTION SUGGESTIONS ONLY. THE DESIGNER IS NOT QUALIFIED TO DETERMINE THE STRUCTURAL APPROPRIATENESS OF THIS DESIGN AND WILL NOT ASSUME RESPONSIBILITY FOR IMPROPER ENGINEERING, CONSTRUCTION, OR HANDLING. ALL MATERIALS, FINISHES, AND CONSTRUCTION MUST COMPLY WITH THE MOST STRINGENT FIRE AND SAFETY CODES AS APPLICABLE.


	Pro 1500 Hang	12
48 Channel Mode		
	Martin Mac 700 Wash 11	
23 Channel 16 Bit Extended Mode		
	Martin MAC Aura	16
25 Channel Extended Mode		
	Clay Paky Sharpy	12
20 Channel Vector Mode		
	Mac 101	16
12 Channel RGB Mode		
	Sixpar 100	18
6 Channel Mode (Truss Toners)		
	Color Blaze 72	10
36 Channel Mode (12 RGB Cells Per Unit)		
	Elements Krypton 10	6
10 Channel Mode		
	Martin Atomic Strobe 3000	8
4 Channel Effect Mode		
	Thomas 4-lite Mole	8
Unit Number		

Production Title		PEACH FESTIVAL 2016 PIN POINT LIGHTING MAIN STAGE PLOT	
Drawing Title		CIRCUITING PLOT CHIEF: TOECUTTER 610-357-3081 TECHS: Ryan Morris, Zac Coren	
Designer	TOECUTTER	Director	TOECUTTER
Drawn By	TOECUTTER	Scale	Custom 21.500 ARCH D
Venue	MONTAGE MTN	Drawing No.	LAS CUATRO
Date	8/11/16 TO 8/14/16		of
CAD File Name	PEACHFEST2016 REV 3.VWX		SIETE

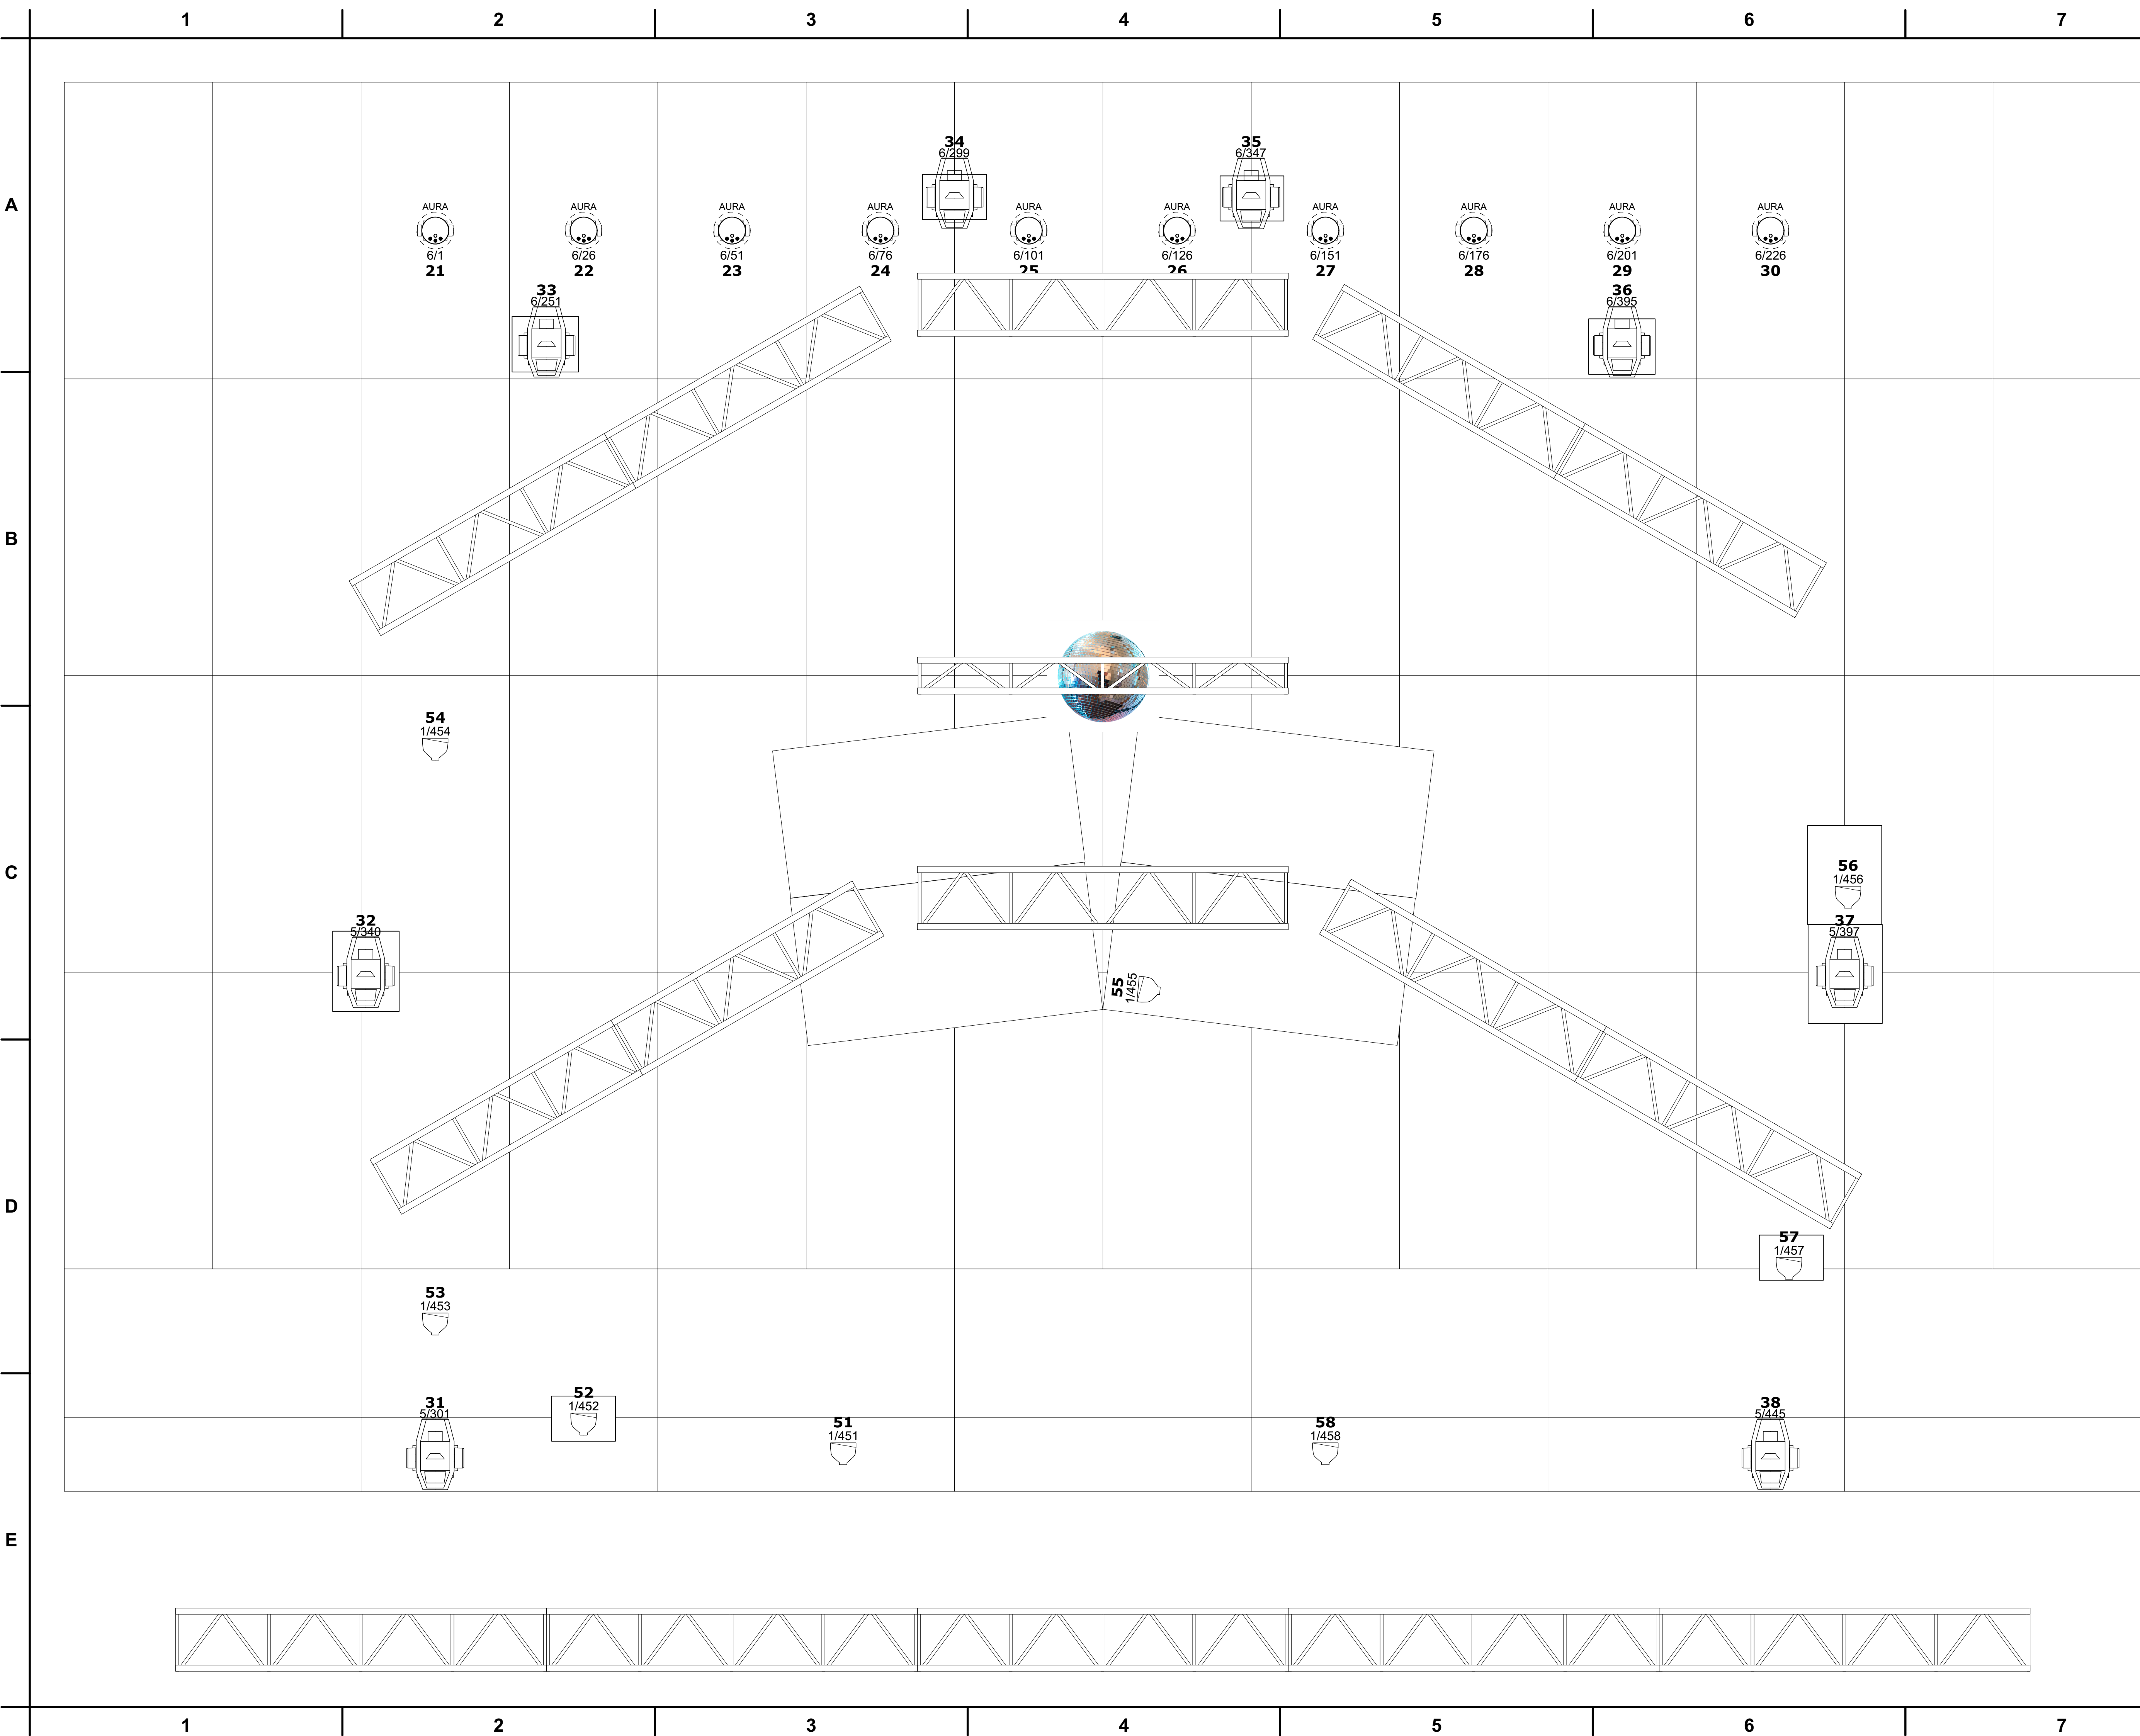

General Notes
1. THIS DRAWING REPRESENTS VISUAL CONCEPTS AND CONSTRUCTION SUGGESTIONS ONLY. THE DESIGNER IS NOT QUALIFIED TO DETERMINE THE STRUCTURAL APPROPRIATENESS OF THIS DESIGN AND WILL NOT ASSUME RESPONSIBILITY FOR IMPROPER ENGINEERING, CONSTRUCTION, OR HANDLING. ALL MATERIALS, FINISHES, AND CONSTRUCTION MUST COMPLY WITH THE MOST STRINGENT FIRE AND SAFETY CODES AS APPLICABLE.

TREY ANASTASIO

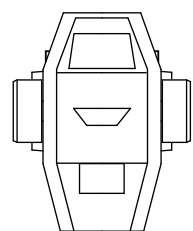**Pro 1500 Floor** 8


48 Channel Mode

**Martin MAC Aura** 10



25 Channel Mode

**ETC Source 4 PAR MCM (NSP)** 8

Lamped @ 750W
On Floor Bases

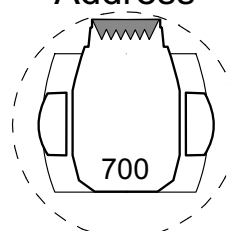Unit Number
Address


Production Title		PEACH FESTIVAL 2016 PIN POINT LIGHTING MAIN STAGE PLOT	
Drawing Title		TREY FLOOR LIGHT PLOT CHIEF: TOECUTTER 610-357-3081 TECHS: Ryan Morris, Zac Coren	
Designer	TOECUTTER	Director	TOECUTTER
Drawn By	TOECUTTER	Scale	1/2" = 1' ARCH D
Venue	MONTAGE MTN	Drawing No.	CINCO of SIETE
Date	8/11/16 to 8/14/16		
CAD File Name	PEACHFEST2016 REV 3.VMX		

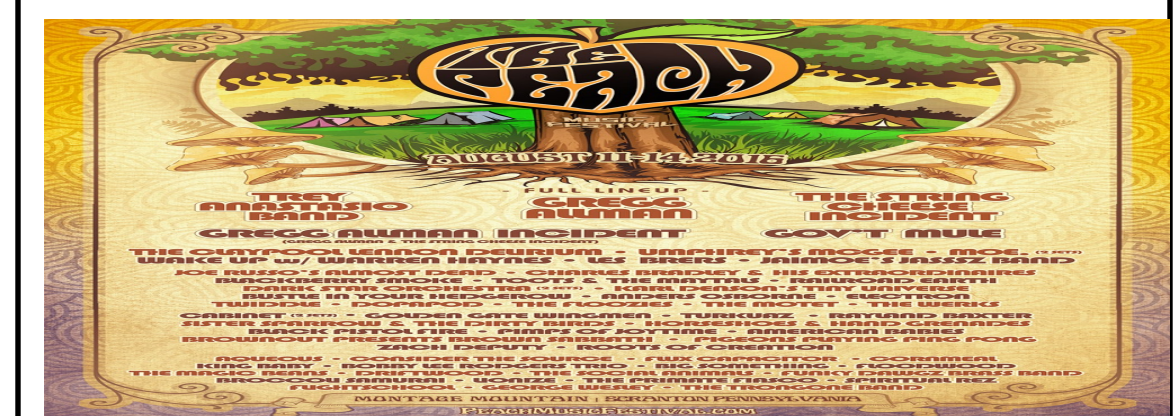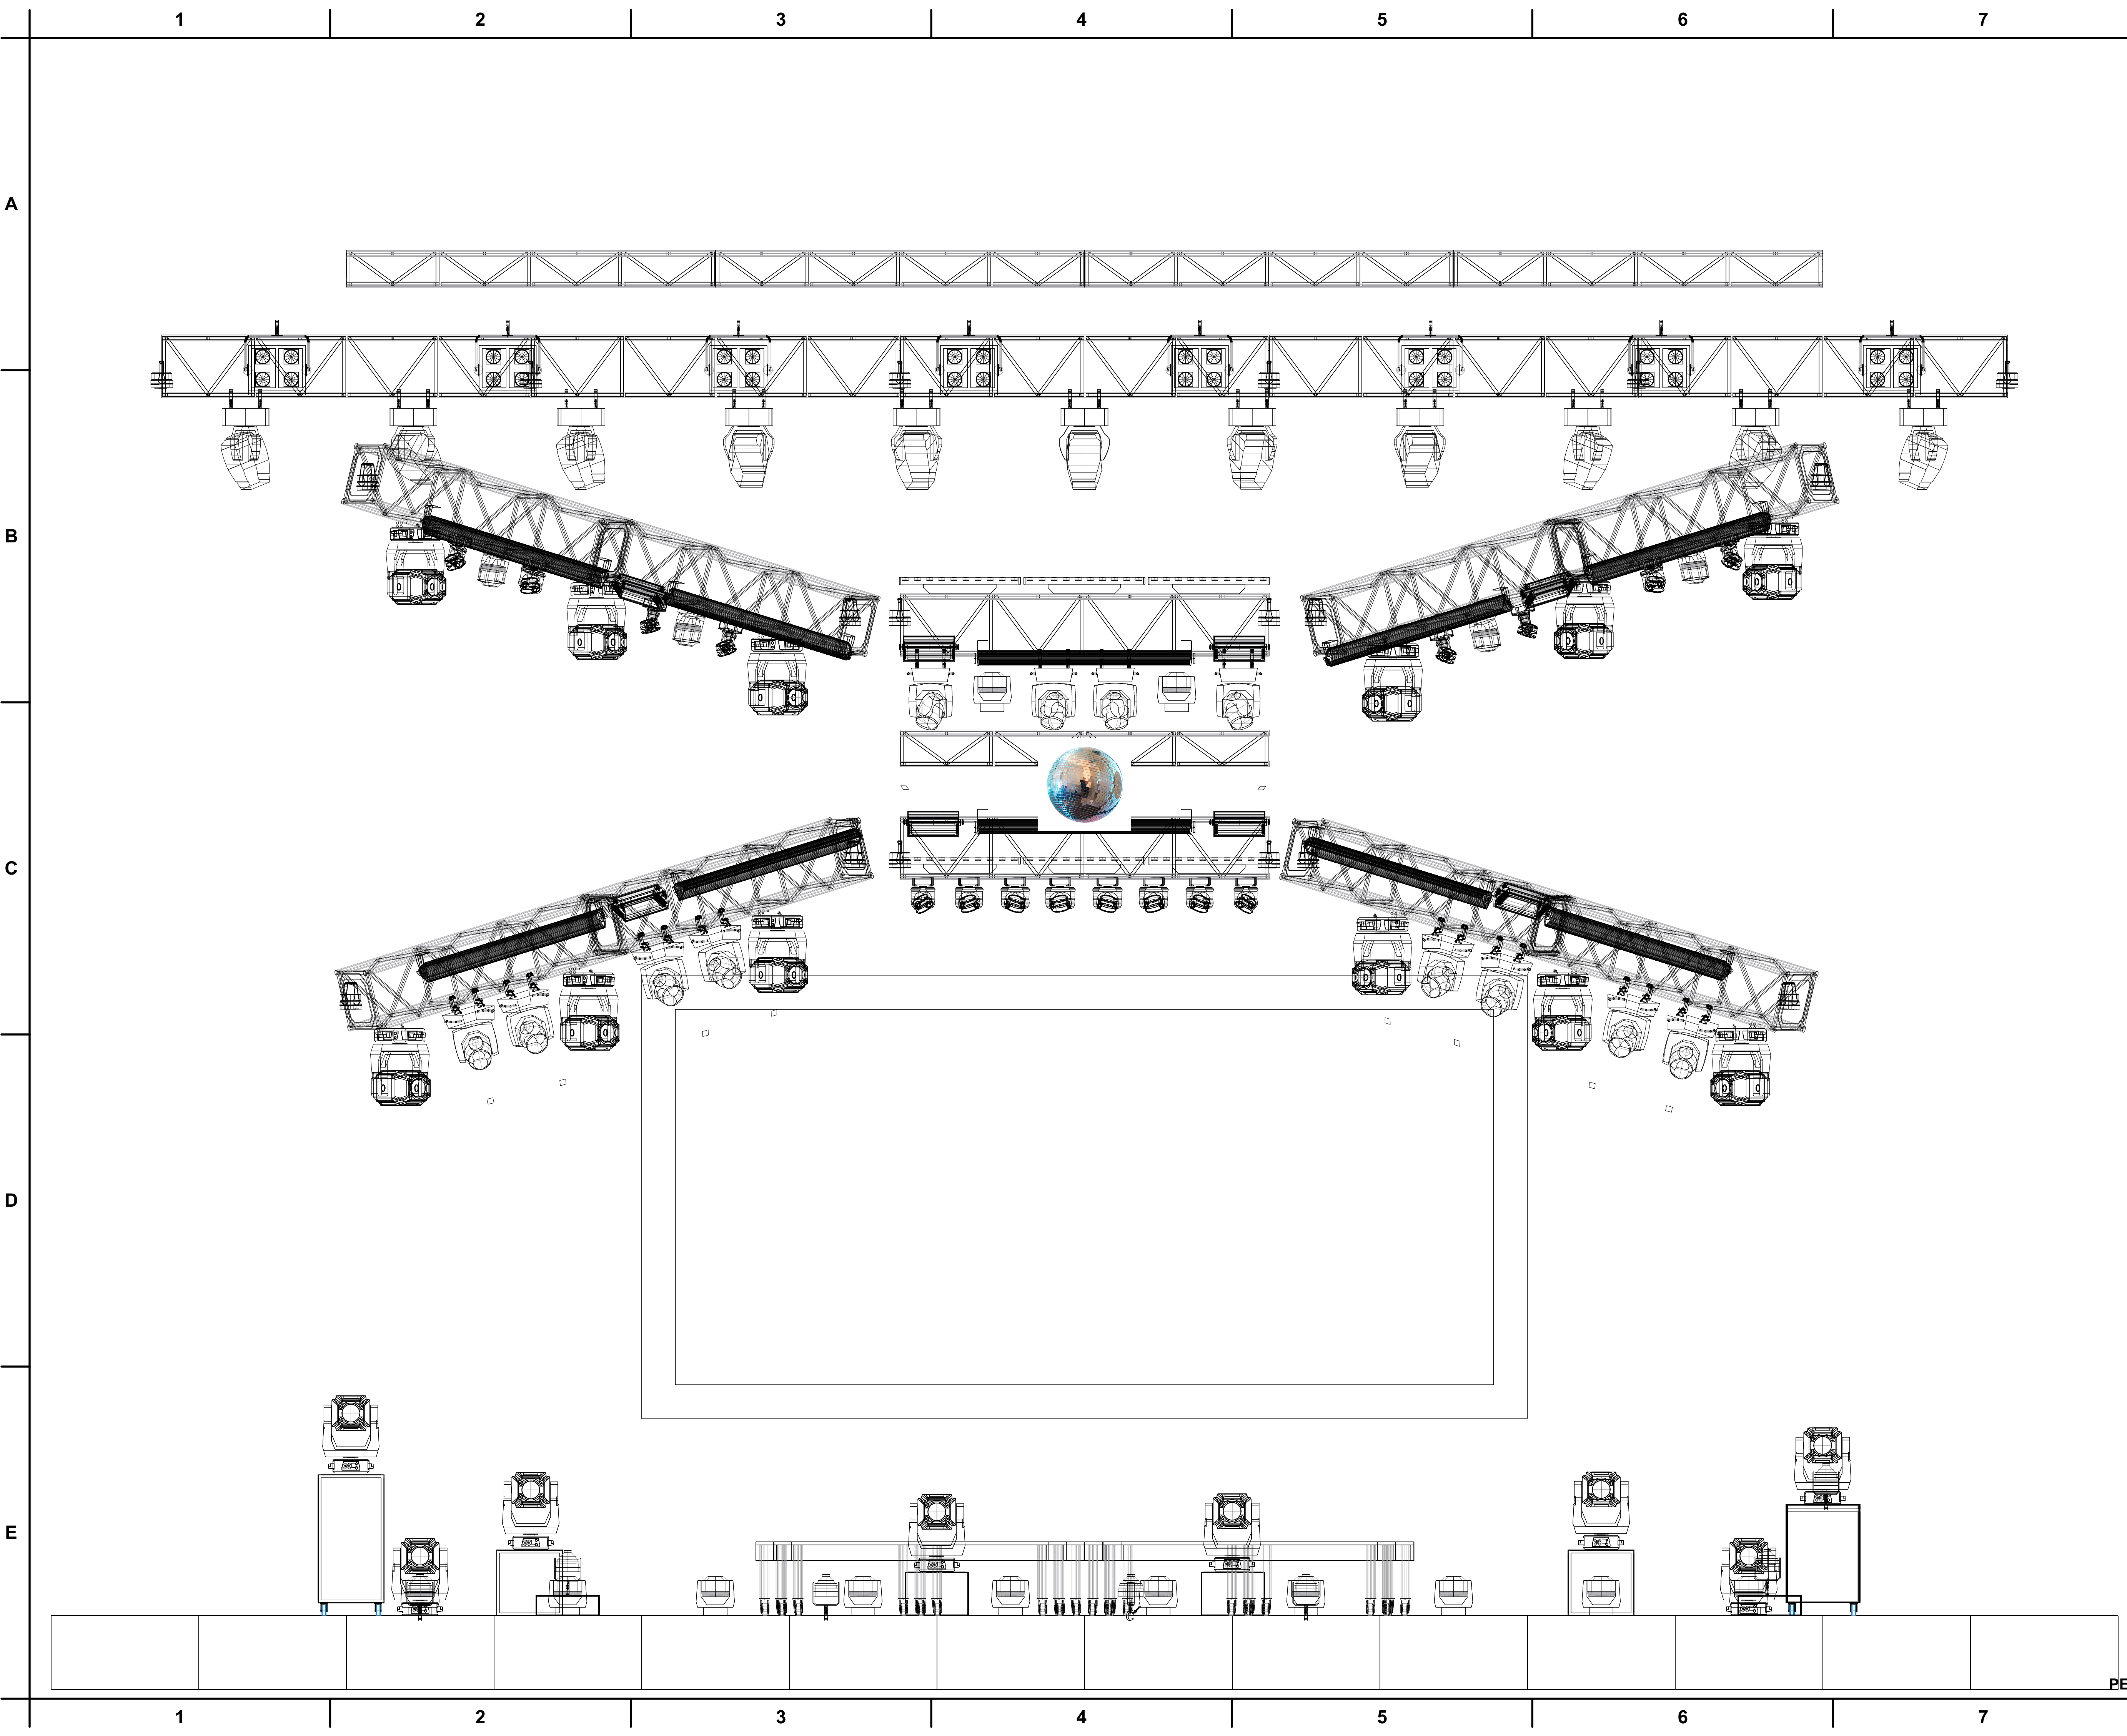



General Notes
1. THIS DRAWING REPRESENTS VISUAL CONCEPTS AND CONSTRUCTION SUGGESTIONS ONLY. THE DESIGNER IS NOT QUALIFIED TO DETERMINE THE STRUCTURAL APPROPRIATENESS OF THIS DESIGN AND WILL NOT ASSUME RESPONSIBILITY FOR IMPROPER ENGINEERING, CONSTRUCTION, OR HANDLING. ALL MATERIALS, FINISHES, AND CONSTRUCTION MUST COMPLY WITH THE MOST STRINGENT FIRE AND SAFETY CODES AS APPLICABLE.

	Pro 1500 Hang	12
	Pro 1500 Floor	8
48 Channel Mode		
	Martin Mac 700 Wash 11	
23 Channel 16 Bit Extended Mode		
	Martin MAC Aura	16
25 Channel Extended Mode		
	Clay Paky Sharpy	12
20 Channel Vector Mode		
	Mac 101	16
12 Channel RGB Mode		
	Sixpar 100	18
6 Channel Mode (Truss Toners)		
	Color Blaze 72	10
36 Channel Mode (12 RGB Cells Per Unit)		
	Elements Krypton 10	6
10 Channel Mode		
	Martin Atomic Strobe 3000	8
4 Channel Effect Mode		
	Thomas 4-lite Mole	8
	ETC Source 4 PAR MCM (NSP)	8
Lamped @ 750W		






Production Title
**PEACH FESTIVAL 2016
PIN POINT LIGHTING
MAIN STAGE PLOT**

Drawing Title
**FRONT WITH TREY
CHIEF: TOECUTTER 610-357-3081
TECHS: Ryan Morris, Zac Coren**

Designer TOECUTTER	Director TOECUTTER
Drawn By TOECUTTER	Scale 1/2" = 1' ARCH D
Venue MONTAGE MTN	Drawing No. SEIS
Date 8/11/16 TO 8/14/16	of
CAD File Name PEACHFEST2016 REV 3.VWX	SIETE

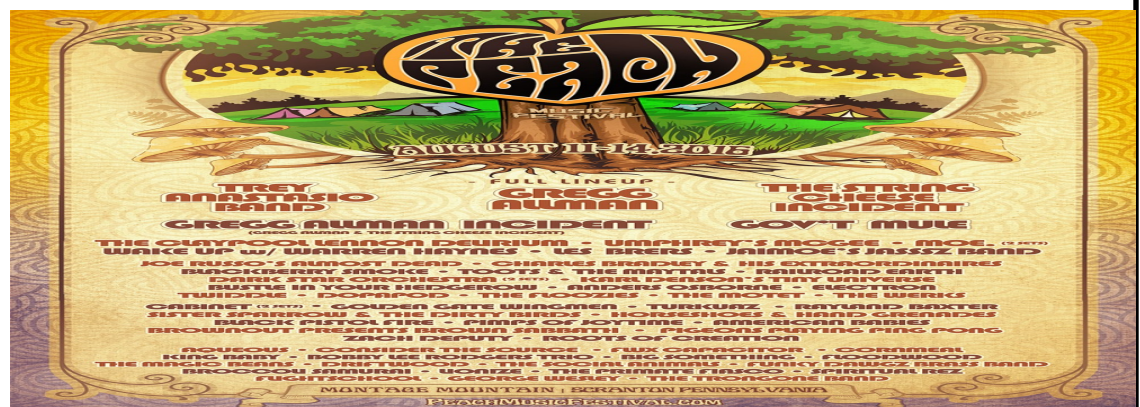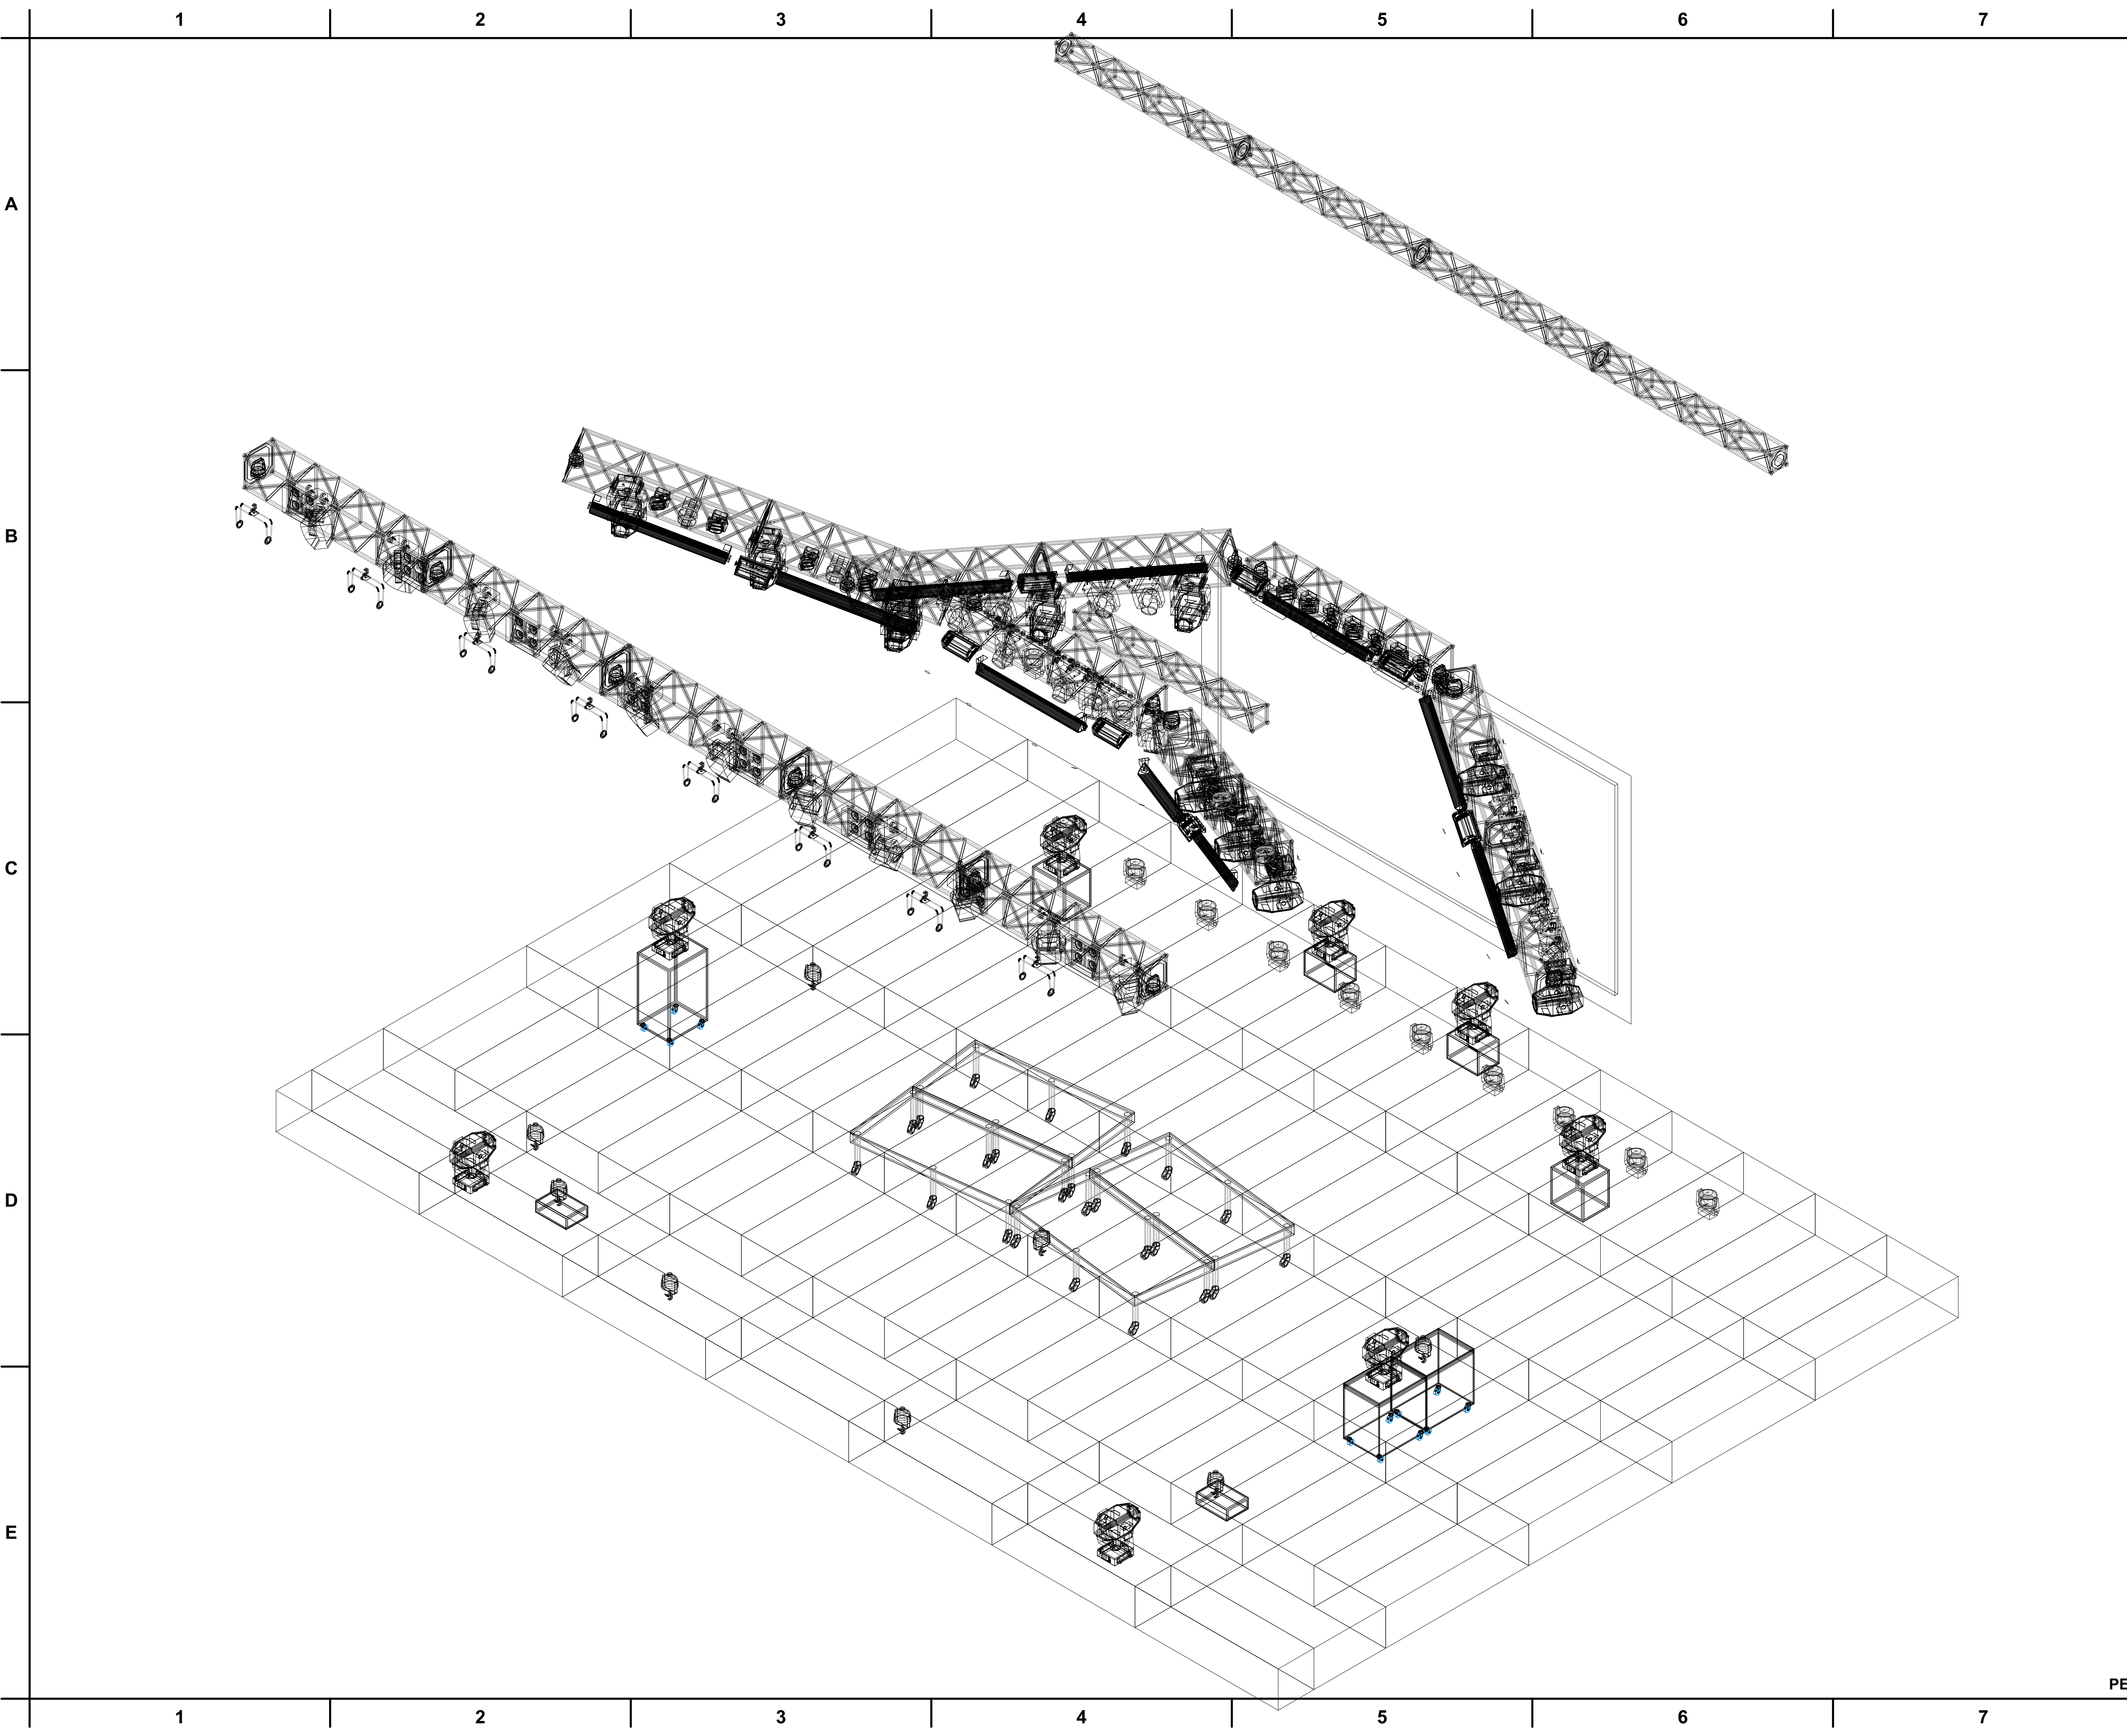

General Notes
1. THIS DRAWING REPRESENTS VISUAL CONCEPTS AND CONSTRUCTION SUGGESTIONS ONLY. THE DESIGNER IS NOT QUALIFIED TO DETERMINE THE STRUCTURAL APPROPRIATENESS OF THIS DESIGN AND WILL NOT ASSUME RESPONSIBILITY FOR IMPROPER ENGINEERING, CONSTRUCTION, OR HANDLING. ALL MATERIALS, FINISHES, AND CONSTRUCTION MUST COMPLY WITH THE MOST STRINGENT FIRE AND SAFETY CODES AS APPLICABLE.

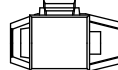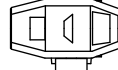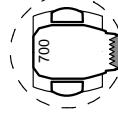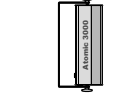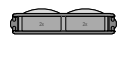	Pro 1500 Hang	12
	Pro 1500 Floor	8
48 Channel Mode		
	Martin Mac 700 Wash 11	23 Channel 16 Bit Extended Mode
	Martin MAC Aura	16 25 Channel Extended Mode
	Clay Paky Sharpy	12 20 Channel Vector Mode
	Mac 101	16 12 Channel RGB Mode
	Sixpar 100	18 6 Channel Mode (Truss Toners)
	Color Blaze 72	10 36 Channel Mode (12 RGB Cells Per Unit)
	Elements Krypton 10	6 10 Channel Mode
	Martin Atomic Strobe	8 3000 4 Channel Effect Mode
	Thomas 4-lite Mole	8
	ETC Source 4 PAR MCM (NSP)	8 Lamped @ 750W

Production Title PEACH FESTIVAL 2016 PIN POINT LIGHTING MAIN STAGE PLOT	
Drawing Title RIGHT ISO WITH TREY CHIEF: TOECUTTER 610-357-3081 TECHS: Ryan Morris, Zac Coren	
Designer TOECUTTER	Director TOECUTTER
Drawn By TOECUTTER	Scale Custom ARCH D
Venue MONTAGE MTN	Drawing No. SIETE of SIETE
Date 8/11/16 TO 8/14/16	
CAD File Name PEACHFEST2016 REV 3.VWX	